PLAT BOOK 1
PAGE 19

State of Florida }
County of Duval }

On this day personally appeared before me Joseph Odea & Daniel M Mc Innis to me well known and known to me to be the owners of said lands and acknowledged that the above is a correct map and survey of their lands and desire the same recorded.
Witness my hand and seal this 11th day of August A.D. 1887
C. C. Rotherham
Notary Public

Seal

Filed and Recorded this day of August 12/1887
in Plat book One (1) page
Clerk

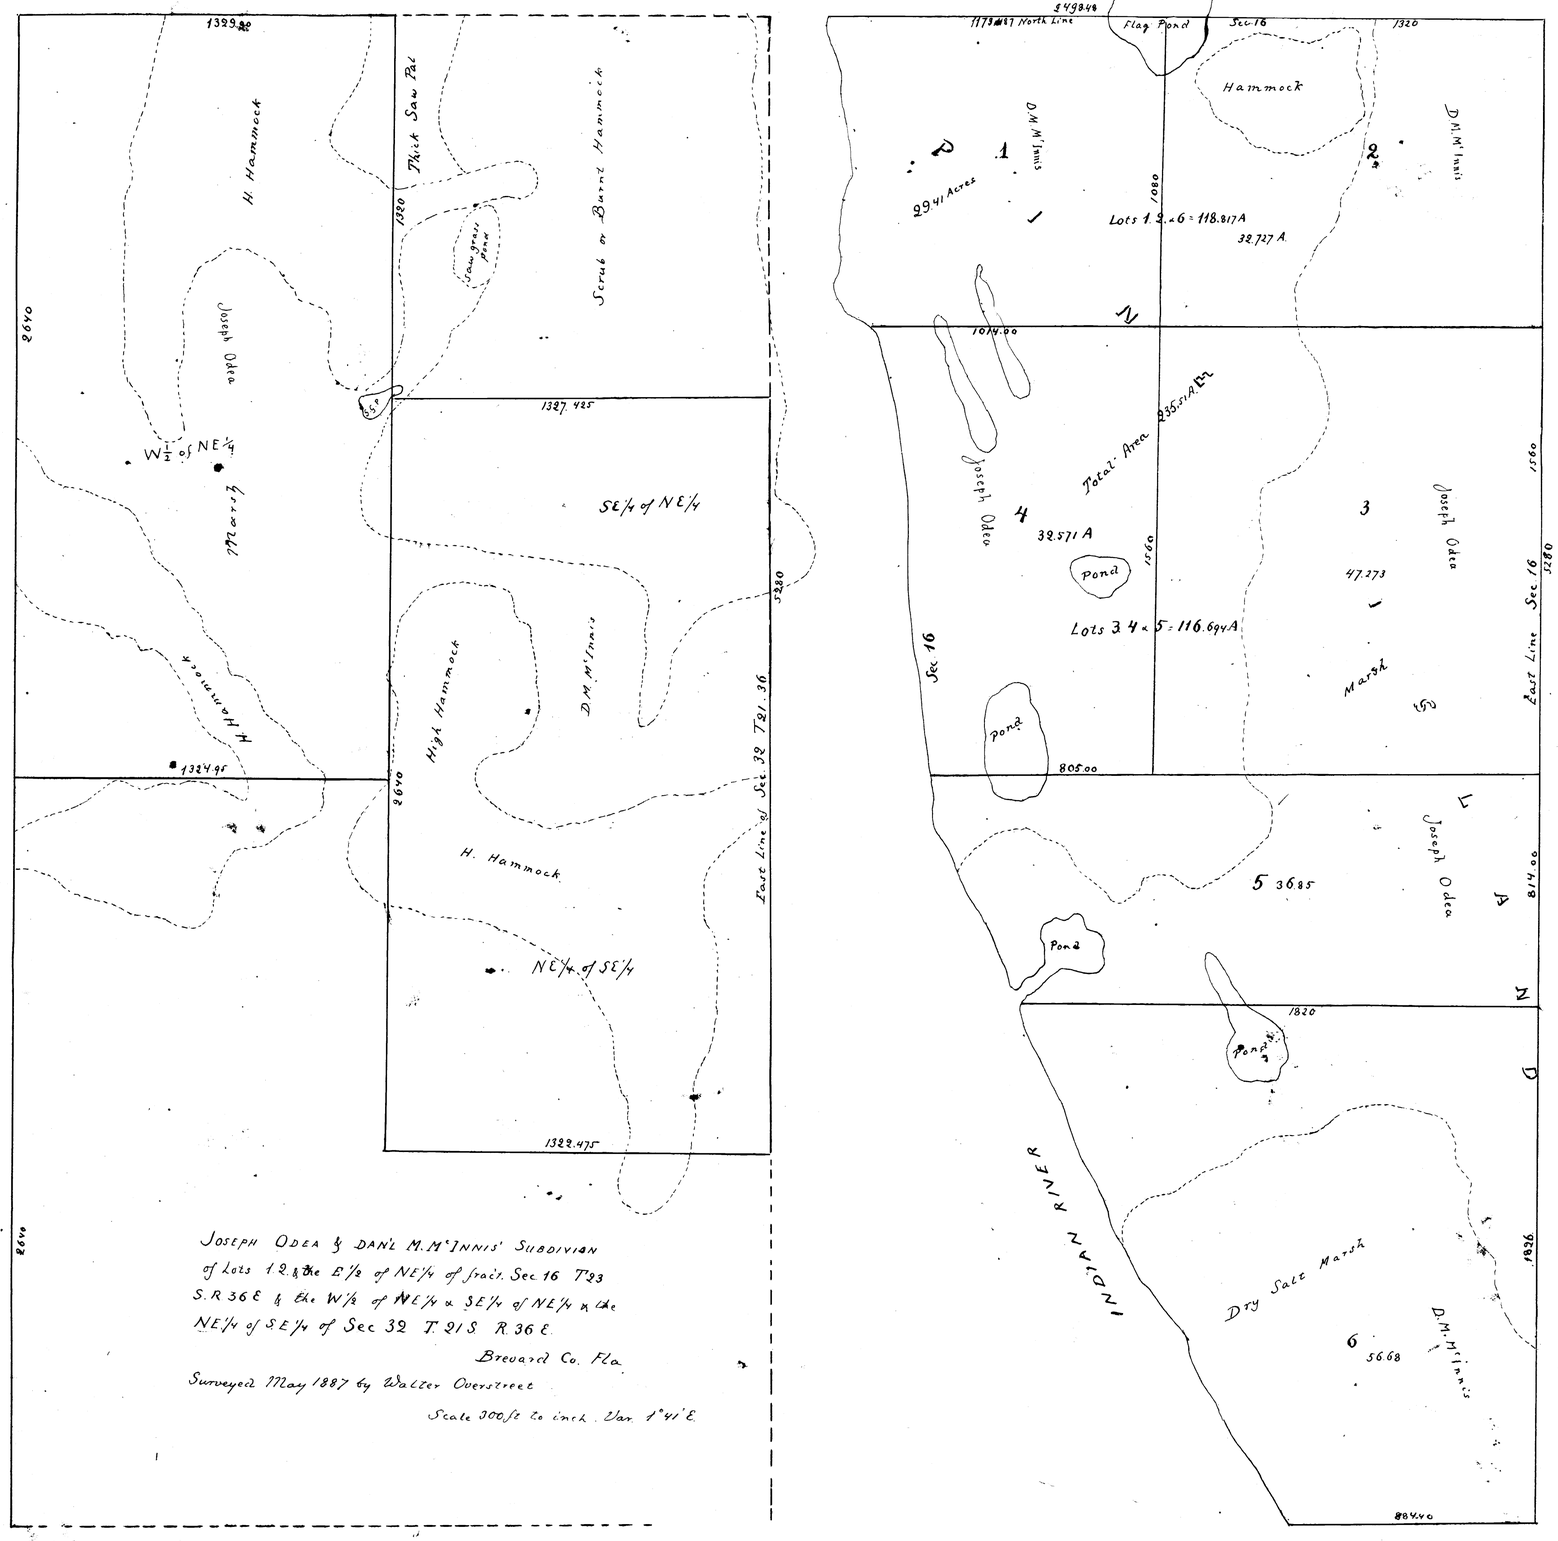

JOSEPH ODEA & DAN'L M. M^cINNIS' SUBDIVISION
of Lots 1 2 & the E½ of NE¼ of fract. Sec 16 T23
S.R 36 E & the W½ of NE¼ & SE¼ of NE¼ & the
NE¼ of SE¼ of Sec 32 T. 21 S R. 36 E.
Brevard Co. Fla.
Surveyed May 1887 by Walter Overstreet
Scale 300 ft to inch. Var. 1°41' E.

Filed September 1st 1887
A. A. Stewart
Clerk Ct Ct

Transcribed from the Original
Nov. 1893 by J. O. Fries
Co Surveyor