PLAT BOOK 2

PAGE 83

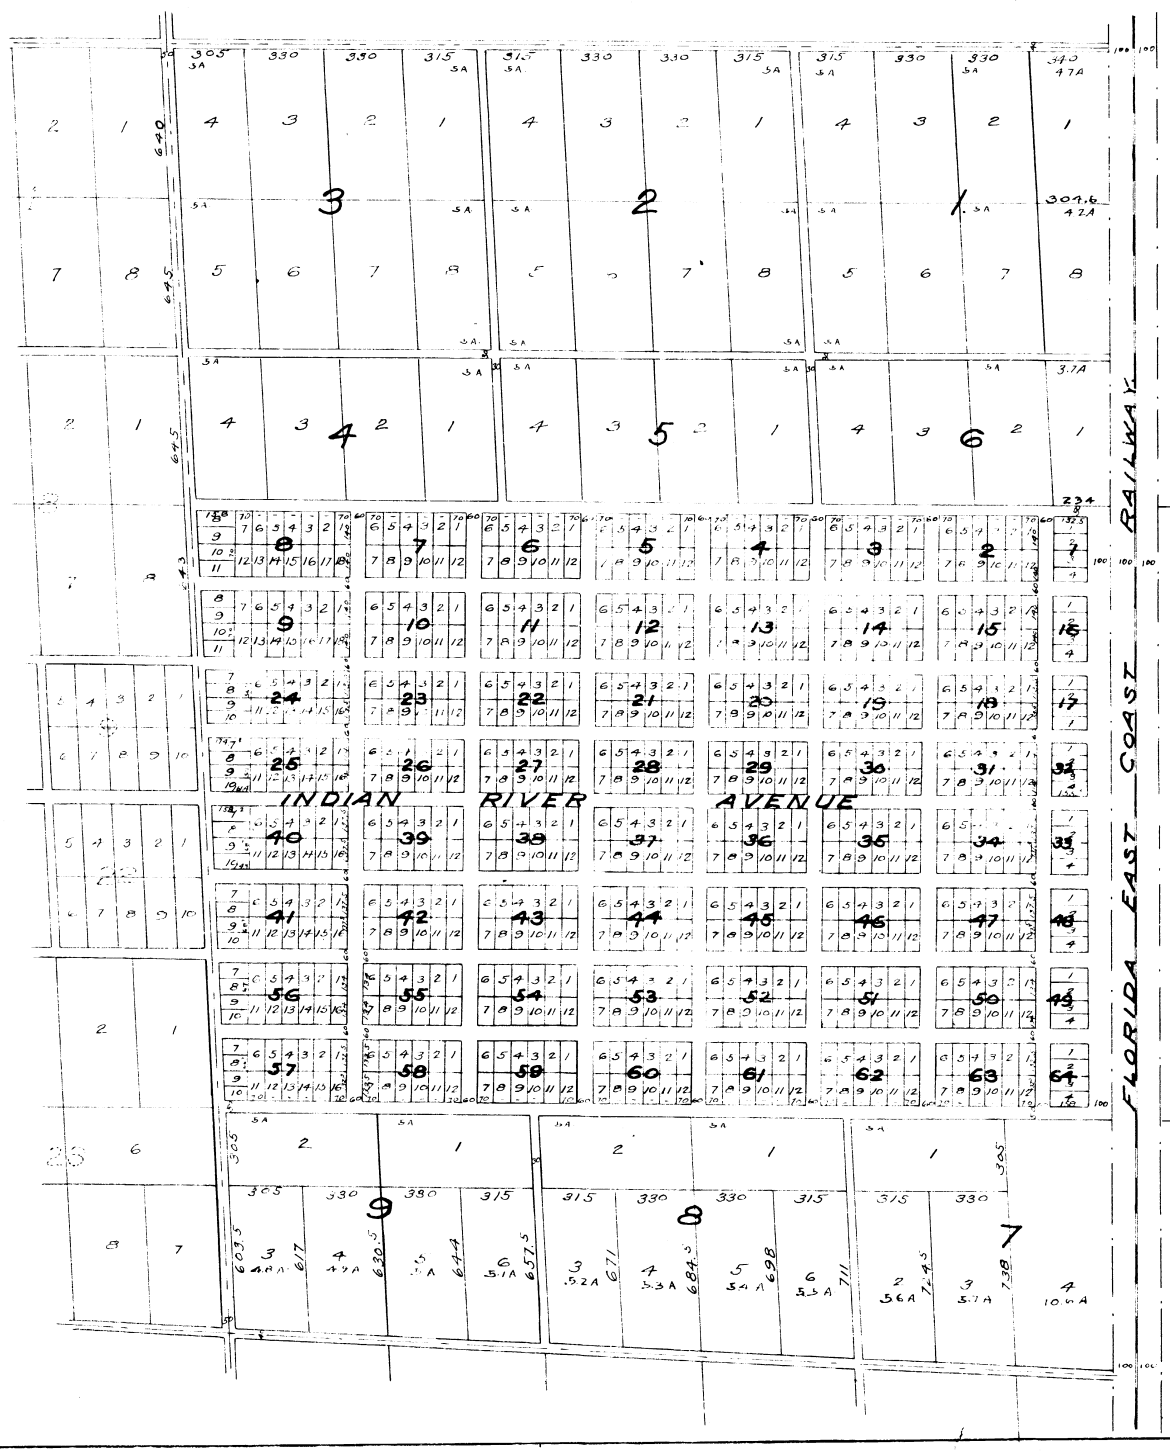

SUBDIVISION of SECTION 18 of

INDIAN RIVER PARK

A SUBDIVISION OF

THE BERNARDO SEGUI GRANT

IN BREVARD & VOLUSIA CO'S. FLA.

OWNED BY

FLORIDA EAST COAST FRUIT-LAND COMPANY

STATE OF FLORIDA:)
COUNTY OF DUVAL:)

I, J.B. PAINE, Secretary of the Florida East Coast Fruit-Land Company, a corporation under the laws of Florida, HEREBY CERTIFY that this is a Plat of Section 18 of Indian River Park, a subdivision of the Bernardo Segui Grant in Brevard and Volusia Counties in the State of Florida, plat of which was prepared by Ellis, Curtis & Kooker, Civil Engineers, is according to which deeds have been made to and from the Florida East Coast Fruit-Land Company, and that the said Company has ordered that this plat be filed as a Public Record in the office of the Clerk of the Circuit Court of Brevard County, Florida

IN WITNESS WHEREOF I have hereto signed the name of the said Company, attested by me as its Secretary with its Corporate Seal, this 18 day of March A.D. 1918, at the City of Jacksonville, in Duval County, Florida

FLORIDA EAST COAST FRUIT-LAND COMPANY,

By J.B. Paine Secretary