PLAT BOOK

PAGE

GUS C. EDWARDS.

Subdivision in South 18 Acres

of NW¼ of NW¼ Sec 33 T24S R36E

CITY OF COCOA

FLORIDA

Dec 1918

Scale 100'=1"

C.M. Rogers
Engineer
Daytona, Fla.

State of Florida
County of Brevard

Gus C. Edwards being duly sworn says that he is owner of Lots 3,4,5,6,7 Block 1, also Lots 2,3,4,5,6 and north 78 feet of Lot 1 Block 2. also Lots 1,2,3,4,5,6,8 9,10,11,12,13,14, in Block 3 also Lots 2,3,4,5,6,7,8,9,10 11,12 Block 4 according to G.N. Hendrys Subdivision of south 18 acres of NW¼ of NW¼ Sec 33 T24S R36E. That he has caused a resubdivision to be made of said Lots according to the plat herewith and files the same for record

Gus C. Edwards

Signed, sworn to and acknowledged before me this day of 191

Notary Public state of Fla.
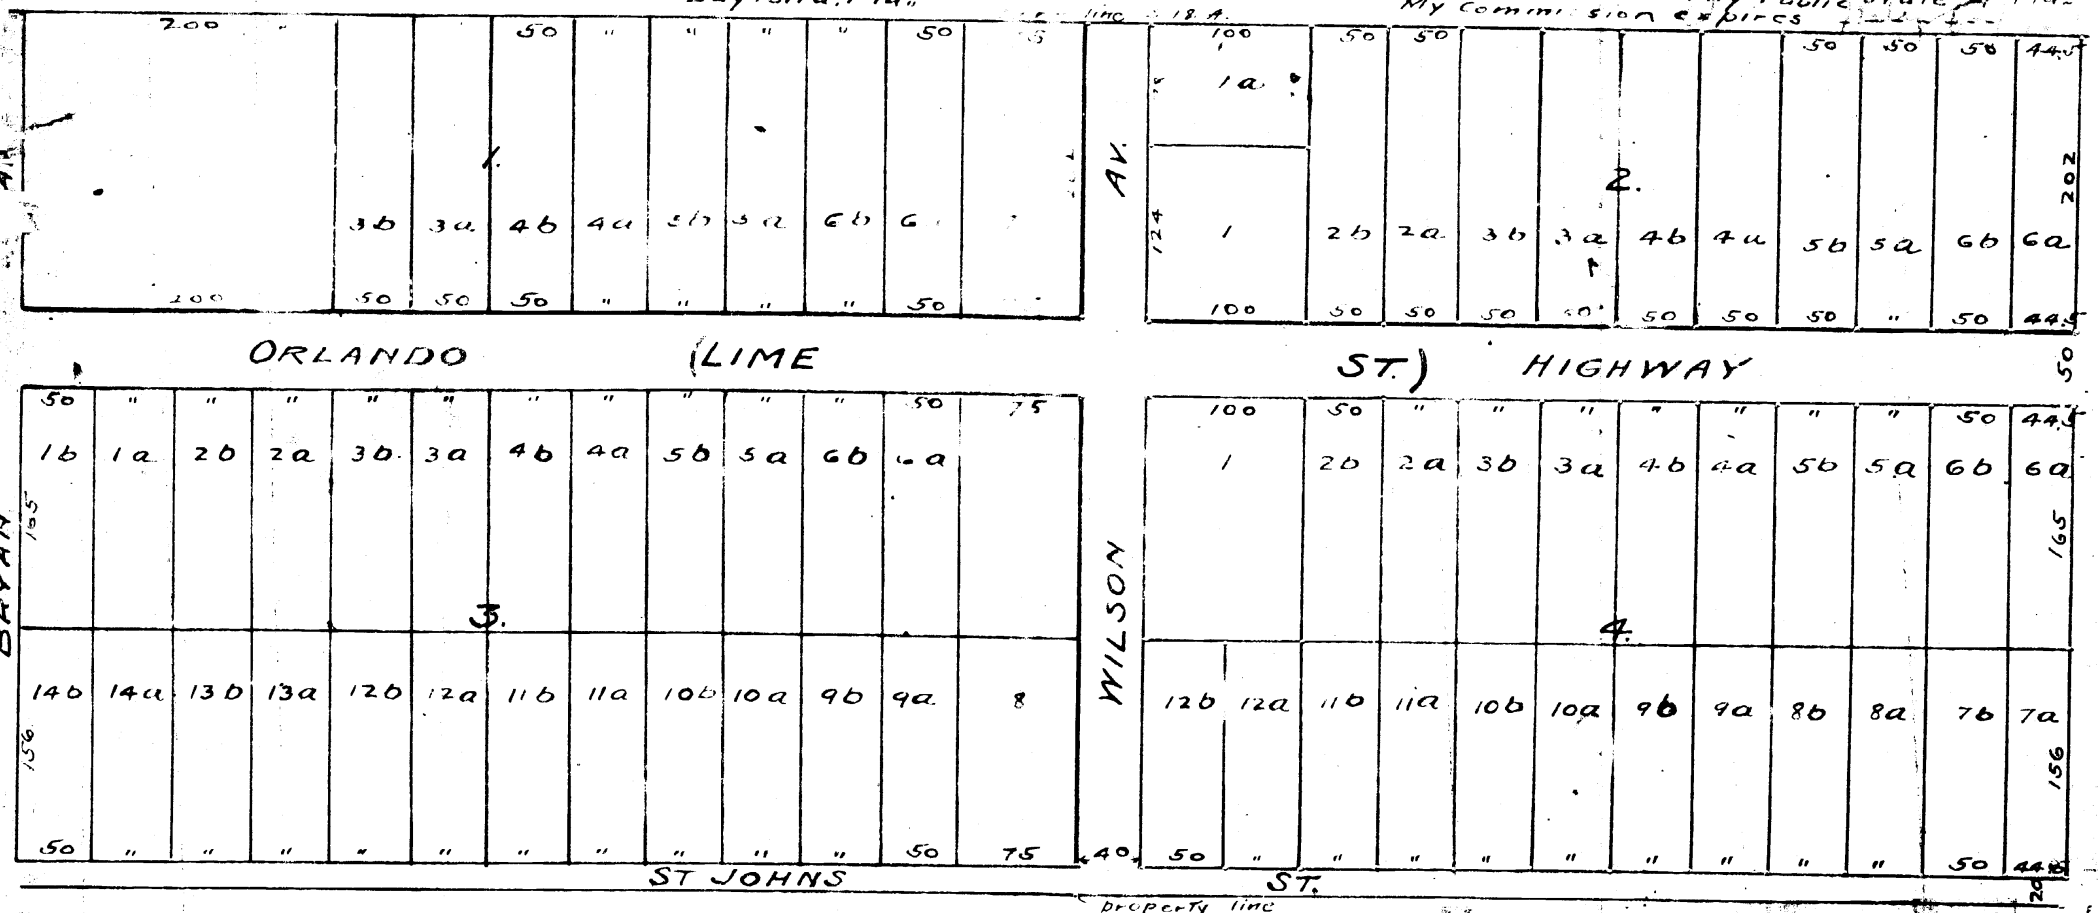
My Commission expires