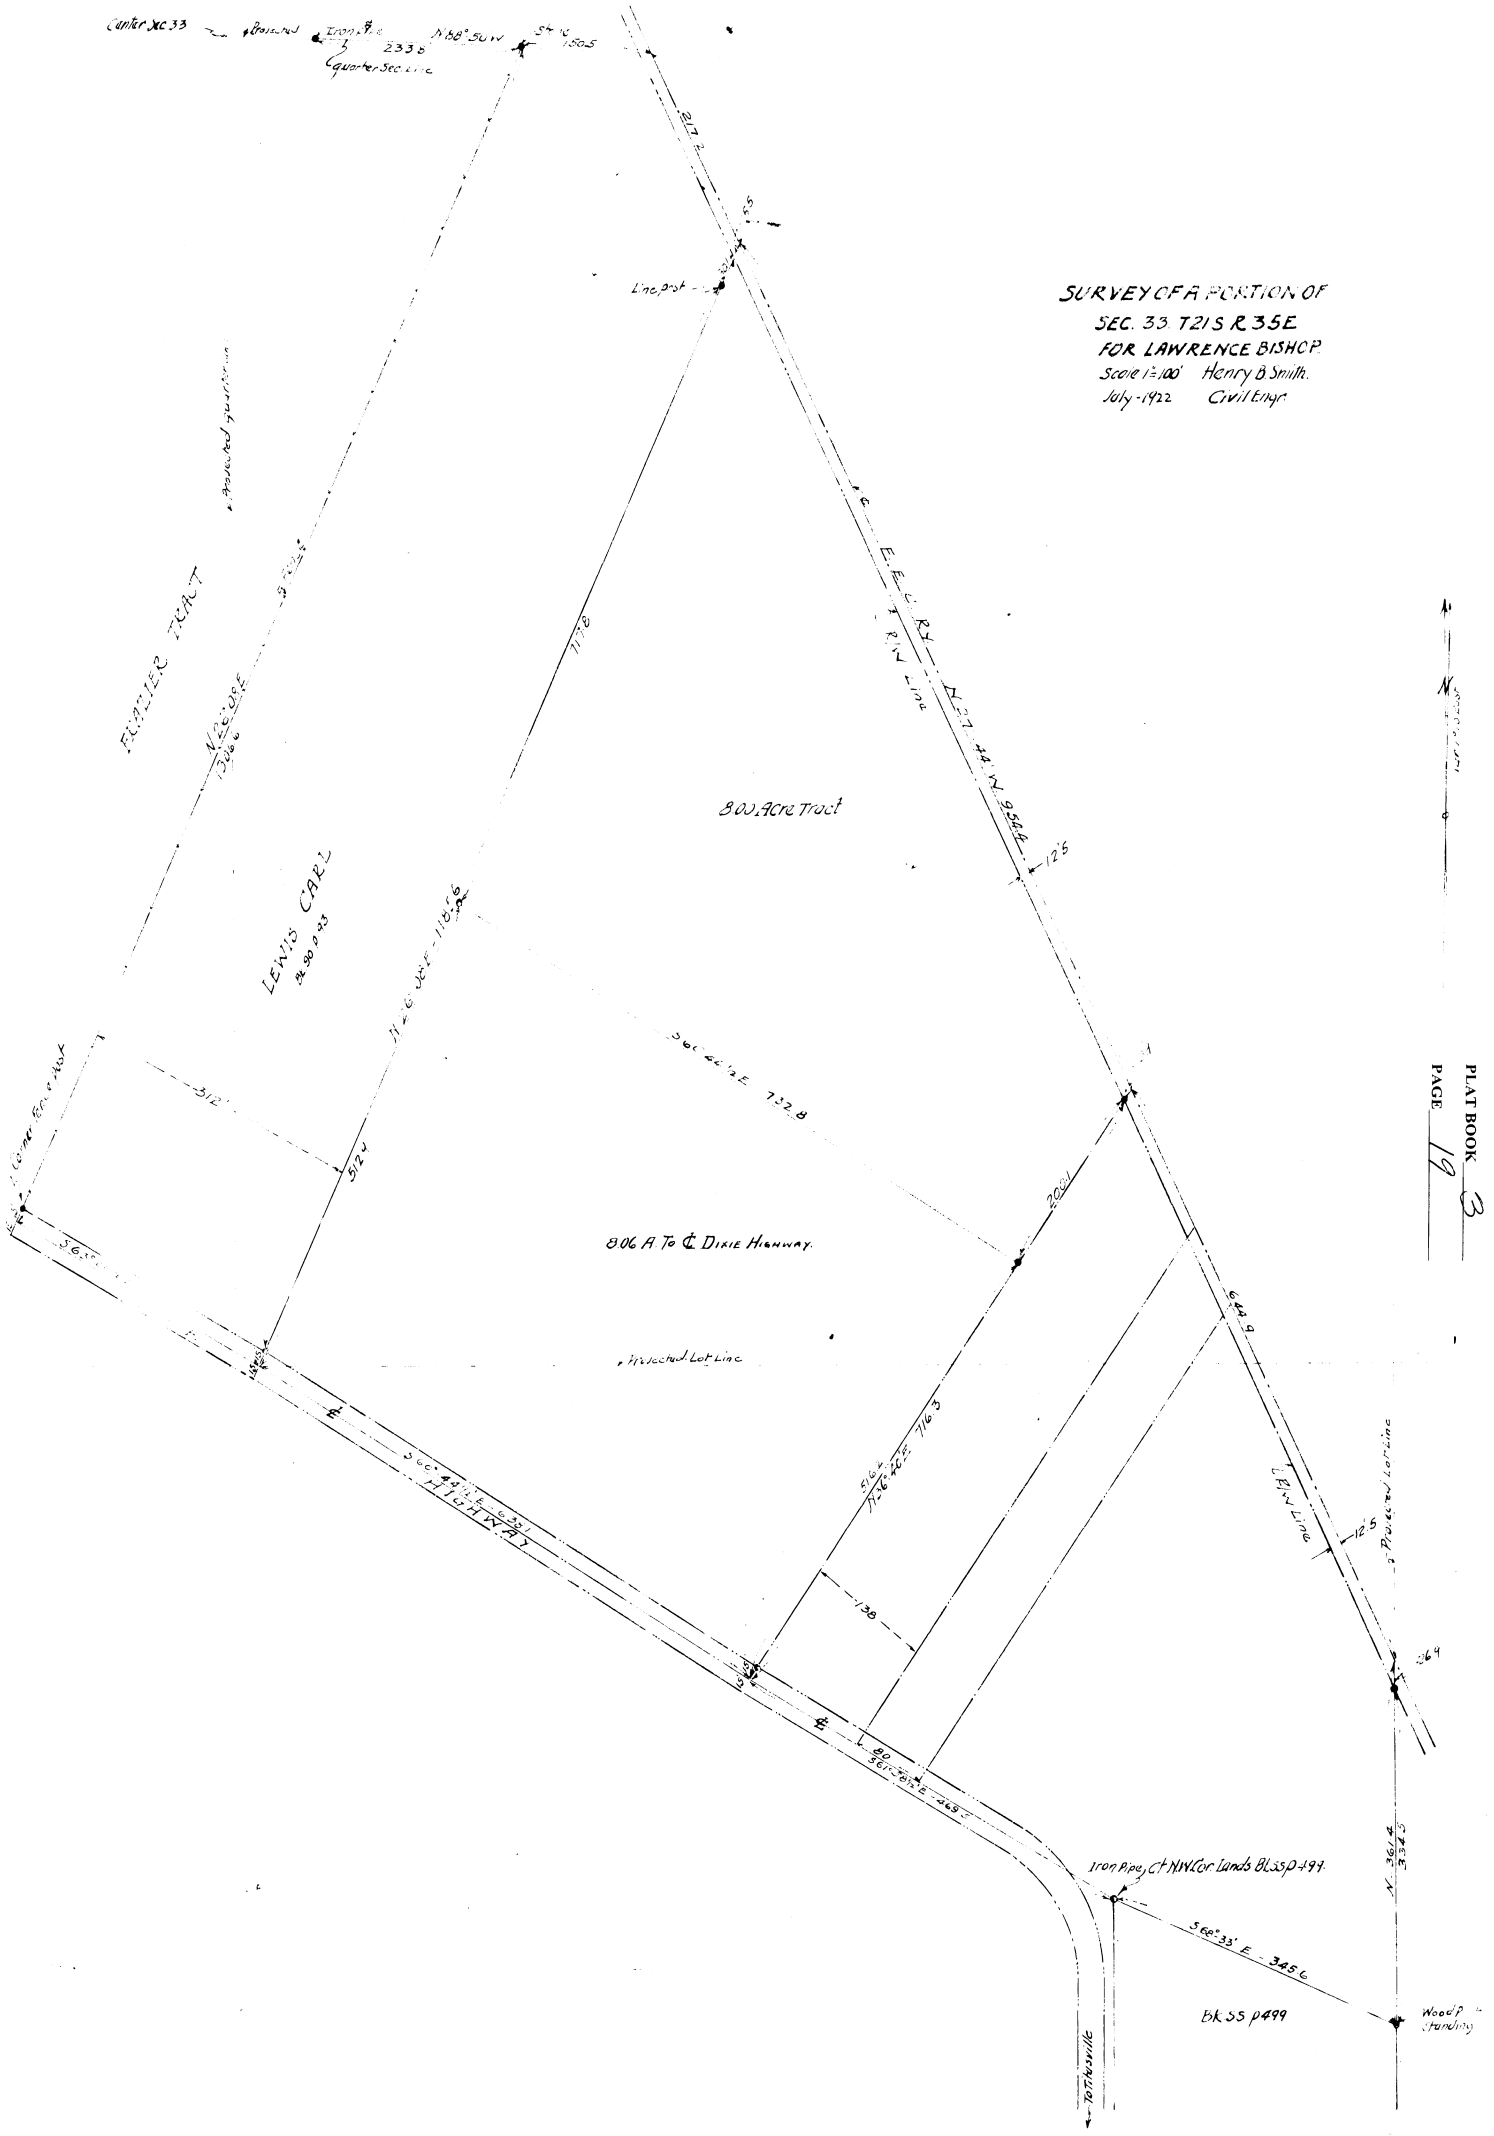
SURVEY OF A PORTION OF
SEC. 33 T21S R35E
FOR LAWRENCE BISHOP
Scale 1=100' Henry B Smith.
July-1922 Civil Engr.
Center Sec 33
Iron Pipe
N 88° 50' W
Quarter Sec Line
Line post
Projected position
FLAUTER TRACT
N 22° 00' E
LEWIS CARL
Bk 90 p 23
800 Acre Tract
E. E. C. RY
R/W Line
N 27° 44' W 954.6
S 66° 22' 12" E 732.8
806 A. To ℄ Dixie Highway.
Projected Lot Line
Dixie Highway
S 66° 44' 12" E 632'
N 26° 20' E 716.3
S 66° 33' E 263.2
Iron Pipe, Ct NW Cor Lands Bk 33 p 499
S 66° 33' E 345.6
Bk 33 p 499
Wood P. Standing
To Tallassville
Projected Lot Line
PLAT BOOK 3
PAGE 19