PORT MALABAR
UNIT TWENTY TWO

A RESUBDIVISION OF PORTIONS OF THE FLORIDA INDIAN RIVER LAND COMPANY, PLAT BOOK 1, PAGE 165, IN SECTIONS 20, 21, 28 AND 29, TOWNSHIP 29 SOUTH, RANGE 37 EAST
CITY OF PALM BAY, BREVARD COUNTY, FLORIDA

SHEET 3 OF 10 SHEETS

PLAT Book 16
Page 11

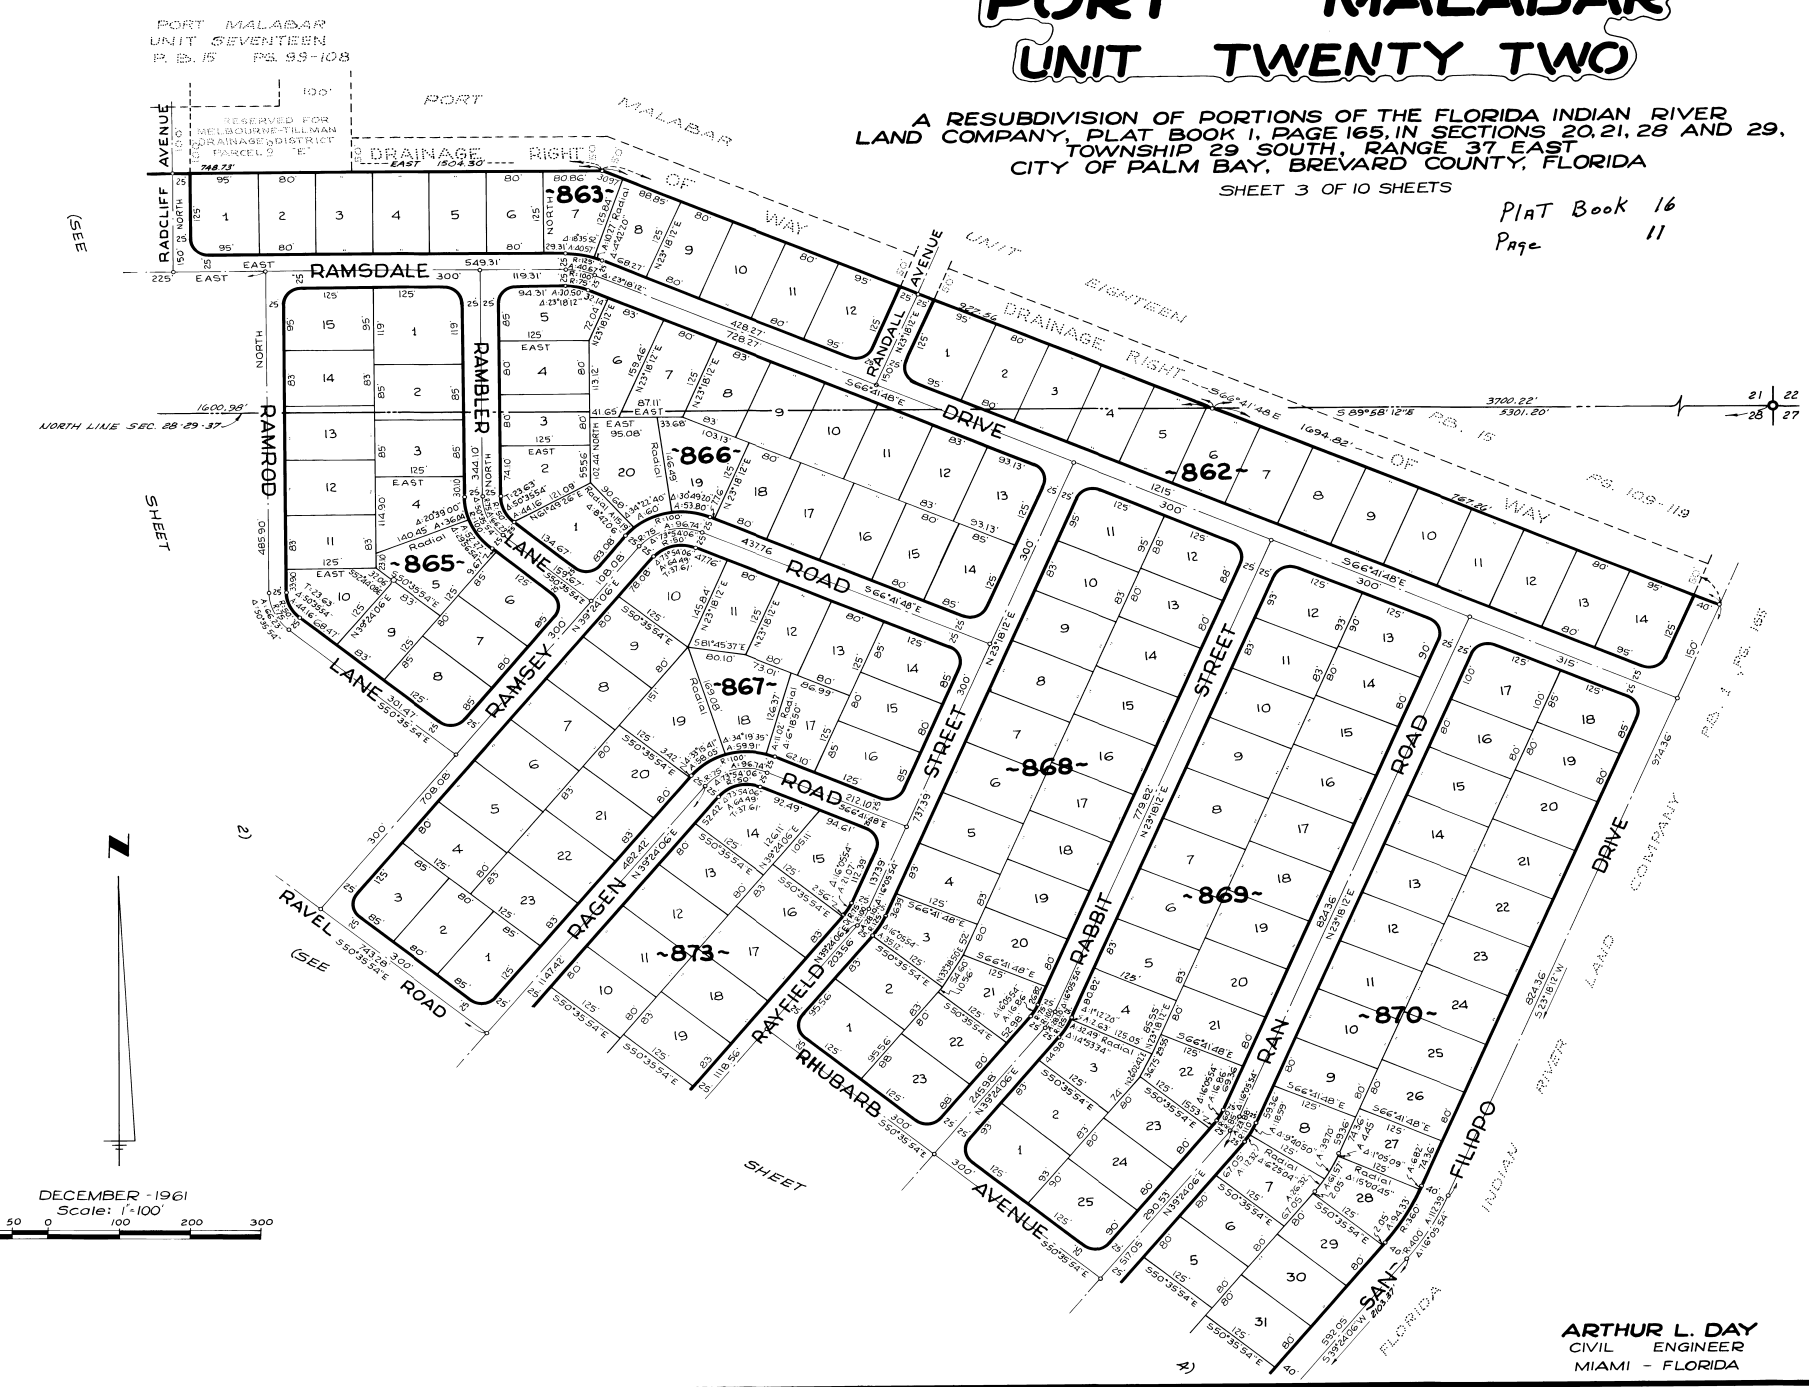

CALCULATED BY: RG
DRAWN BY: K.M.F.
CHECKED BY: JB
APPROVED BY: CGK

ARTHUR L. DAY
CIVIL ENGINEER
MIAMI - FLORIDA

SHEET 3 OF 10 SHEETS
169 LOTS THIS SHEET