PORT MALABAR
UNIT TWENTY TWO

A RESUBDIVISION OF PORTIONS OF THE FLORIDA INDIAN RIVER LAND COMPANY, PLAT BOOK 1, PAGE 165, IN SECTIONS 20, 21, 28 AND 29, TOWNSHIP 29 SOUTH, RANGE 37 EAST
CITY OF PALM BAY, BREVARD COUNTY, FLORIDA

SHEET 8 OF 10 SHEETS

PLAT BOOK 16
PAGE 16

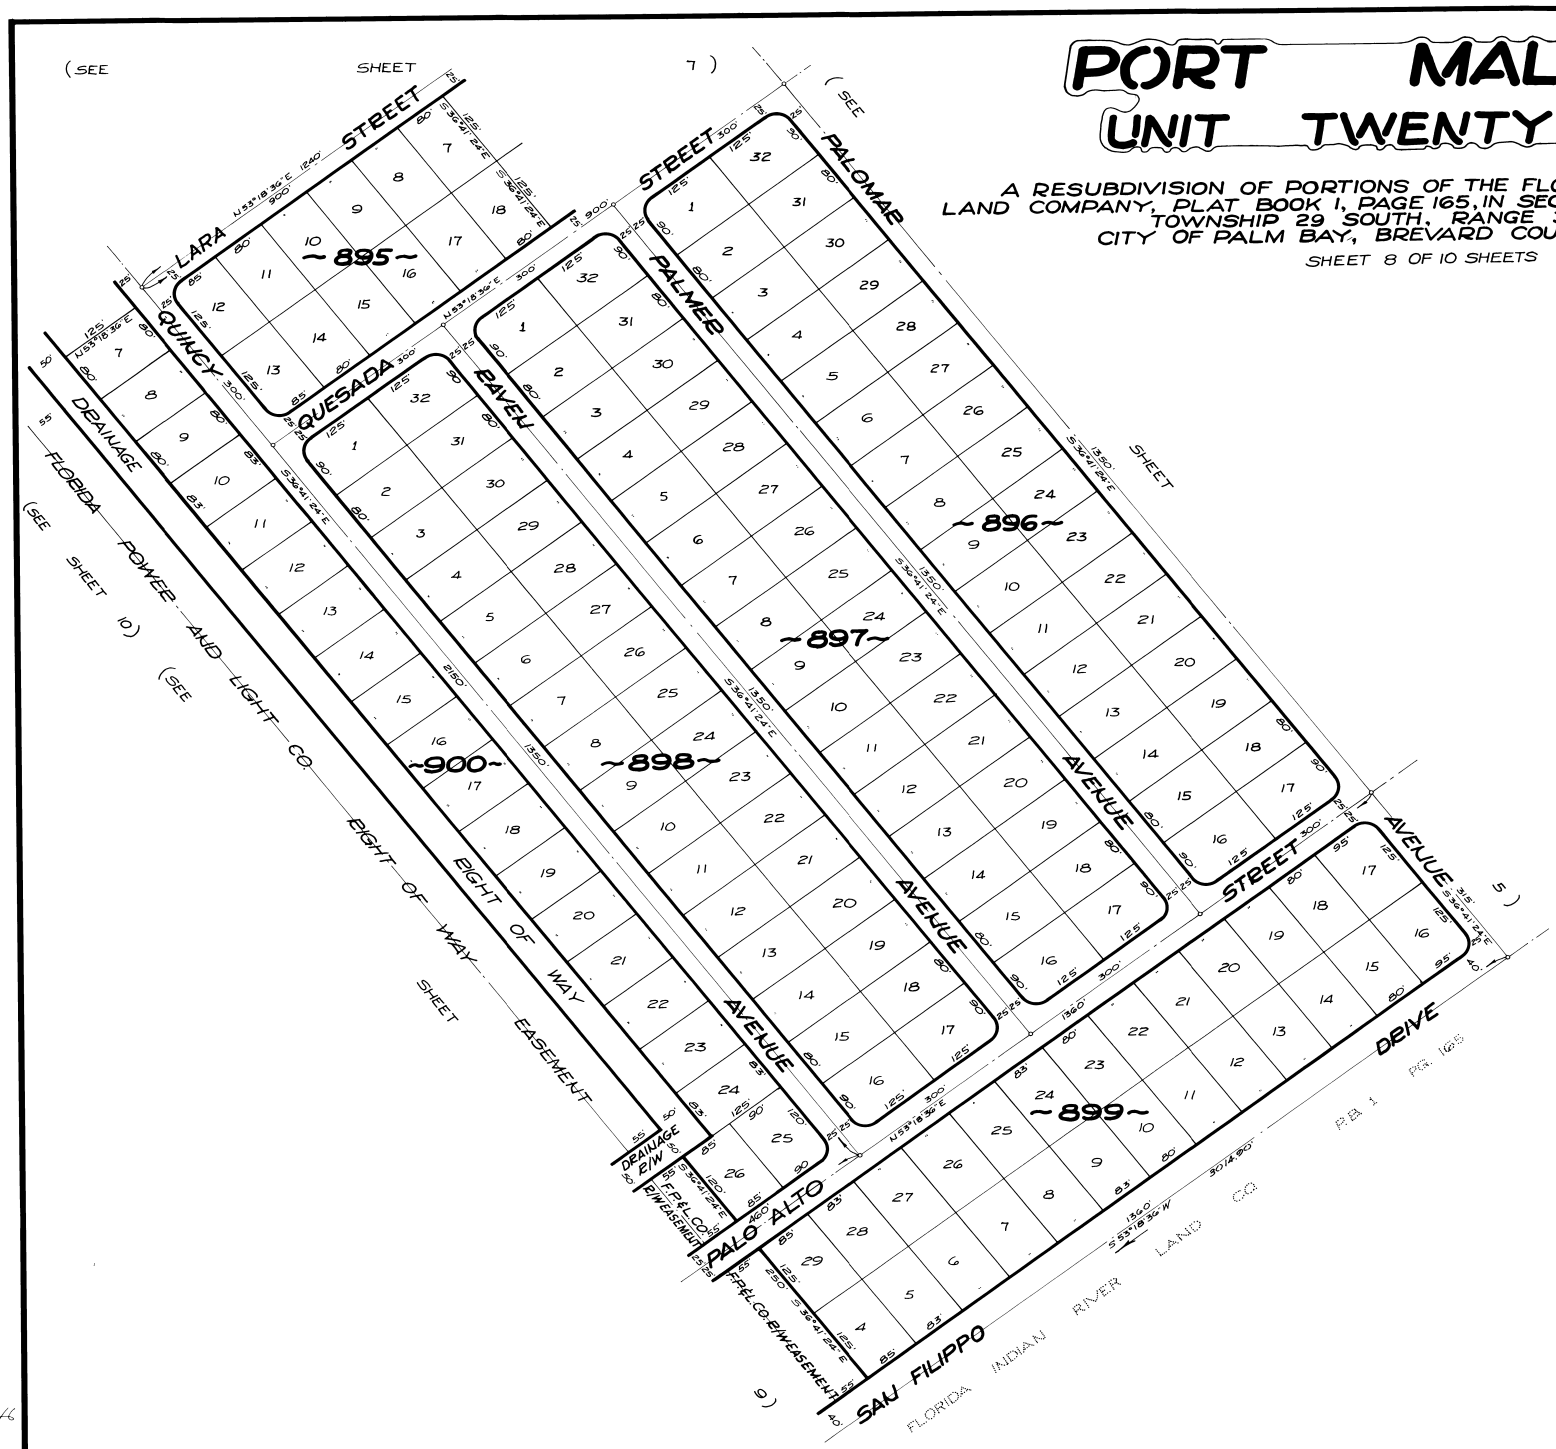
(SEE SHEET 7)
(SEE SHEET 5)
(SEE SHEET 9)
(SEE SHEET 10)
LARA STREET
QUINCY
QUESADA
PALMER STREET
PALOMAR
BAVEN
AVENUE
STREET
AVENUE
DRIVE
PALO ALTO
SAN FILIPPO
DRAINAGE
FLORIDA POWER AND LIGHT CO. RIGHT OF WAY EASEMENT
DRAINAGE E/W
F.P.&L. CO. R/W EASEMENT
F.P.&L. CO. R/W EASEMENT
FLORIDA INDIAN RIVER LAND CO.
PB 1 PG. 165
~895~
~896~
~897~
~898~
~899~
~900~
N 53°18'30" E 1240'
S 36°41'24" E
N 53°18'30" E
S 36°41'24" E
S 53°18'30" W 30'
N 53°18'30" E 30'
S 36°41'24" E
N 53°18'30" E
S 36°41'24" E
N 53°18'30" E
S 36°41'24" E
N 53°18'30" E