PORT MALABAR
UNIT TWENTY FIVE

Plat Book 16
Page 73

A RESUBDIVISION OF PORTIONS OF THE FLORIDA INDIAN RIVER LAND COMPANY, PLAT BOOK 1, PAGE 165, IN SECTIONS 29, 30, 31 AND 32, TOWNSHIP 29 SOUTH, RANGE 37 EAST
CITY OF PALM BAY, BREVARD COUNTY, FLORIDA

SHEET 6 OF 16 SHEETS

JANUARY - 1962
Scale: 1" = 100'
100 50 0 100 200 300

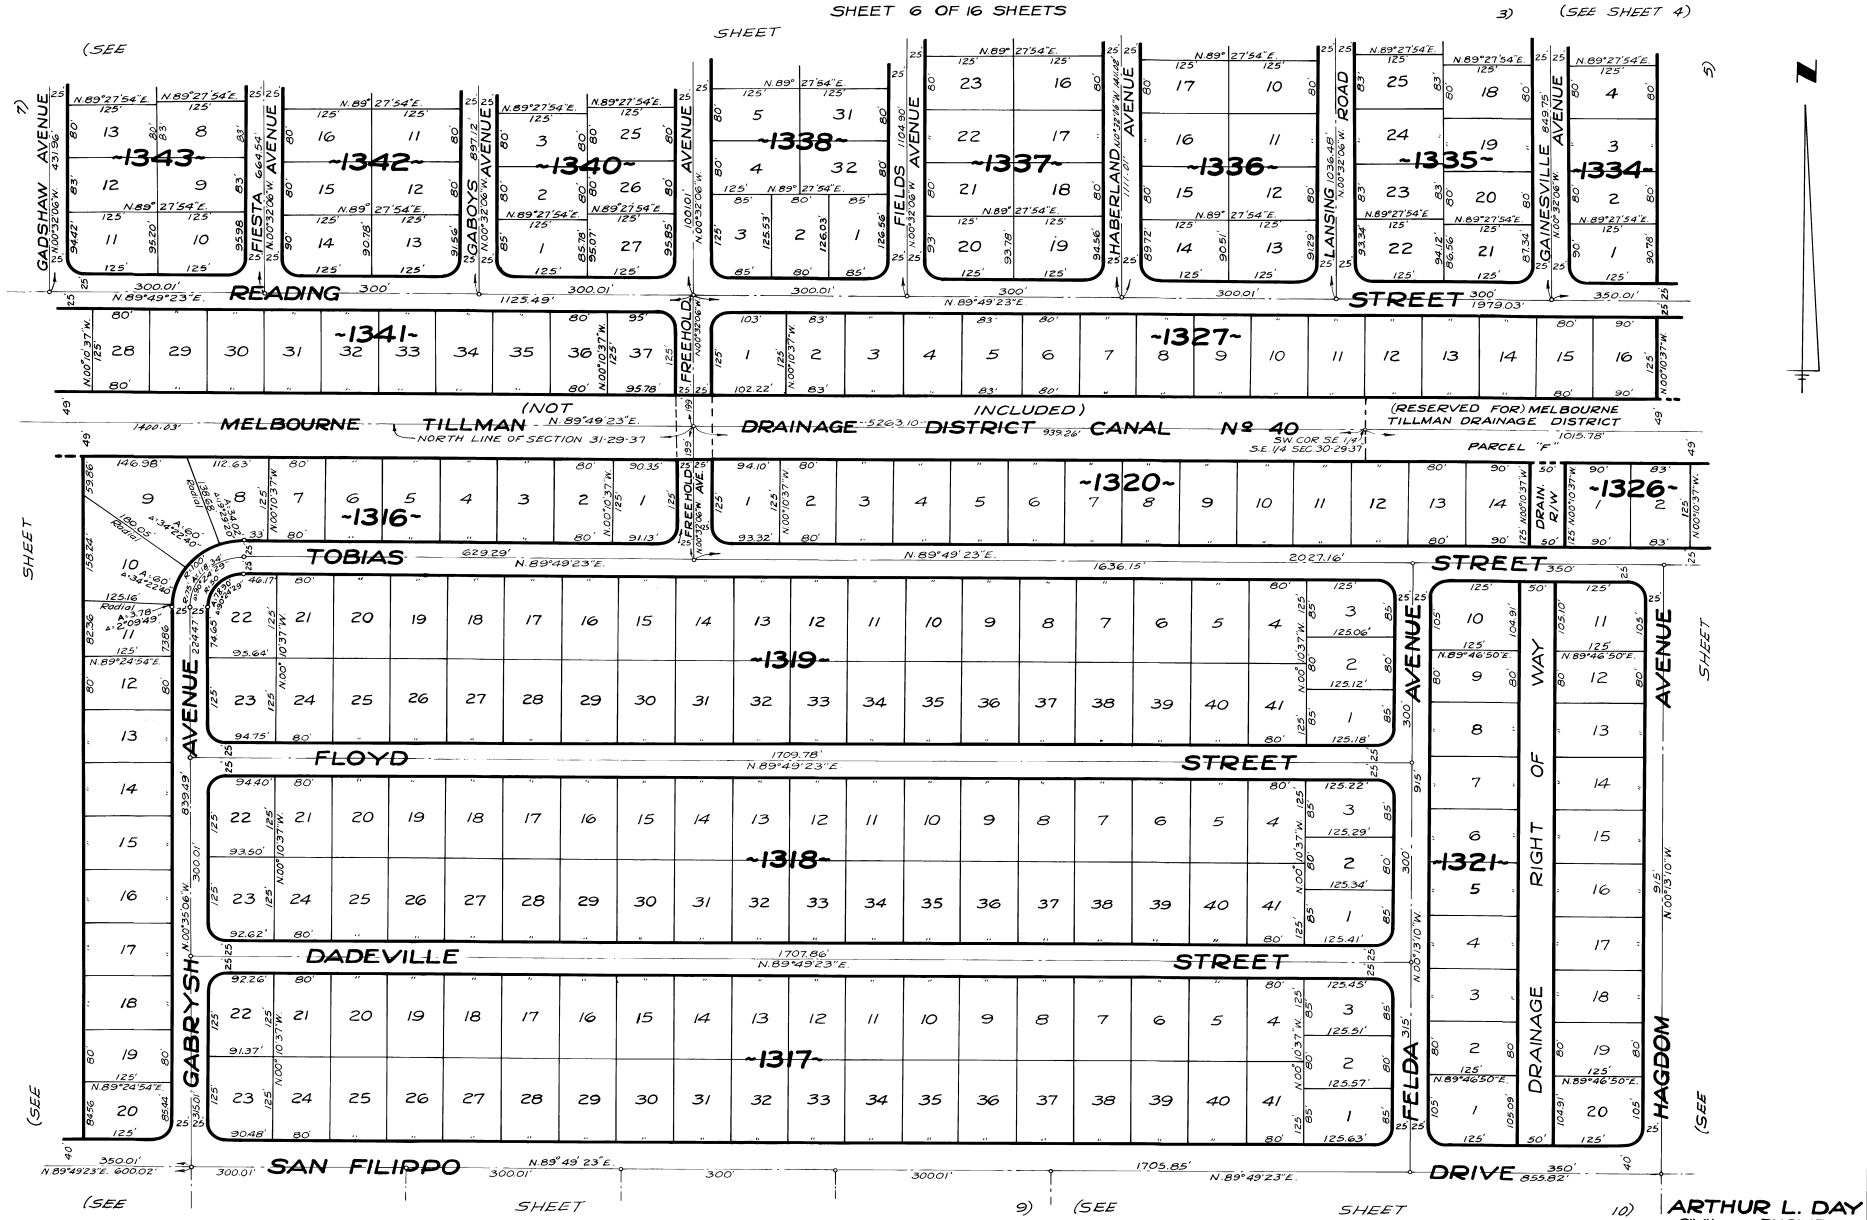

CALCULATED BY- [illegible]
DRAWN BY- [illegible]
CHECKED BY- JB
APPROVED BY- CGK

ARTHUR L. DAY
CIVIL ENGINEER
MIAMI - FLORIDA

SHEET 6 OF 16 SHEETS
258 LOTS THIS SHEET