PLAT BOOK 16
PAGE 78

PORT MALABAR
UNIT TWENTY FIVE

A RESUBDIVISION OF PORTIONS OF THE FLORIDA INDIAN RIVER LAND COMPANY, PLAT BOOK 1, PAGE 165, IN SECTIONS 29, 30, 31 AND 32, TOWNSHIP 29 SOUTH, RANGE 37 EAST
CITY OF PALM BAY, BREVARD COUNTY, FLORIDA

SHEET 11 OF 16 SHEETS

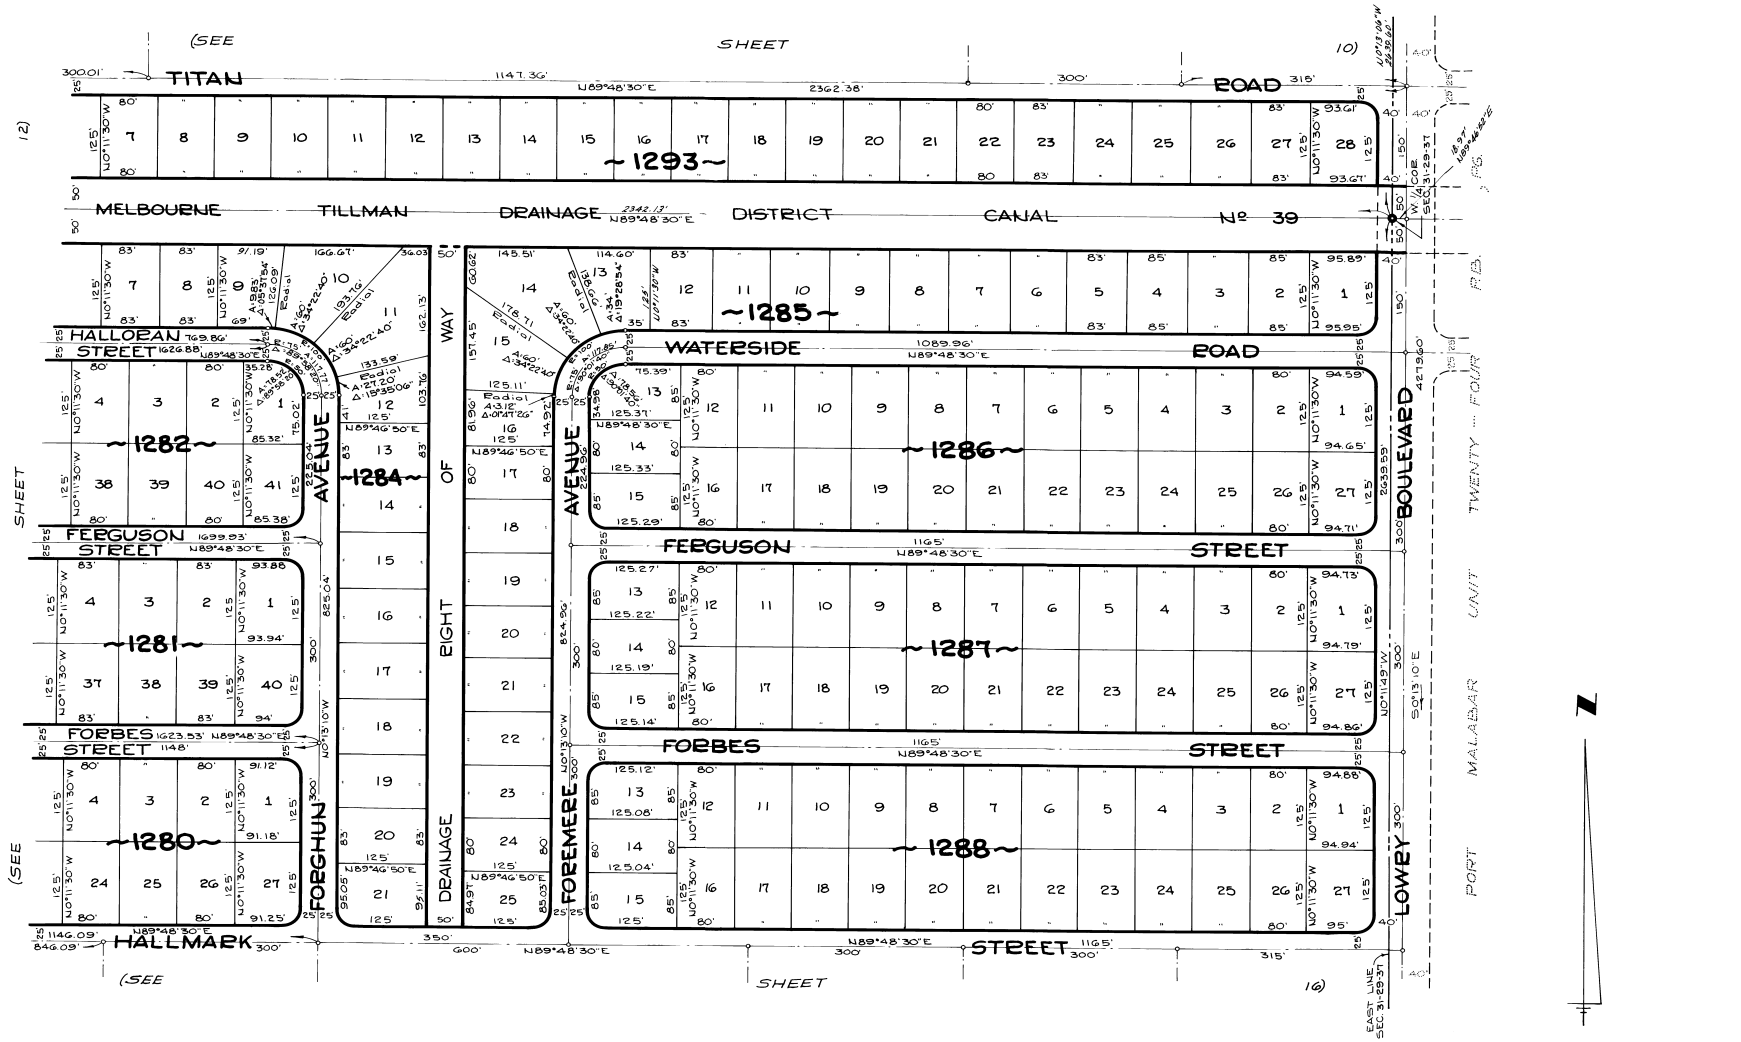

JANUARY - 1962
Scale: 1" = 100'

ARTHUR L. DAY
CIVIL ENGINEER
MIAMI - FLORIDA

CALCULATED BY- [illegible]
DRAWN BY- S.P.
CHECKED BY- J.D.
APPROVED BY- CGK

SHEET 11 OF 16 SHEETS
167 LOTS THIS SHEET