PLAT BOOK 16
Page 79

PORT MALABAR
UNIT TWENTY FIVE

A RESUBDIVISION OF PORTIONS OF THE FLORIDA INDIAN RIVER LAND COMPANY, PLAT BOOK 1, PAGE 165, IN SECTIONS 29,30,31 AND 32, TOWNSHIP 29 SOUTH, RANGE 37 EAST
CITY OF PALM BAY, BREVARD COUNTY, FLORIDA

SHEET 12 OF 16 SHEETS

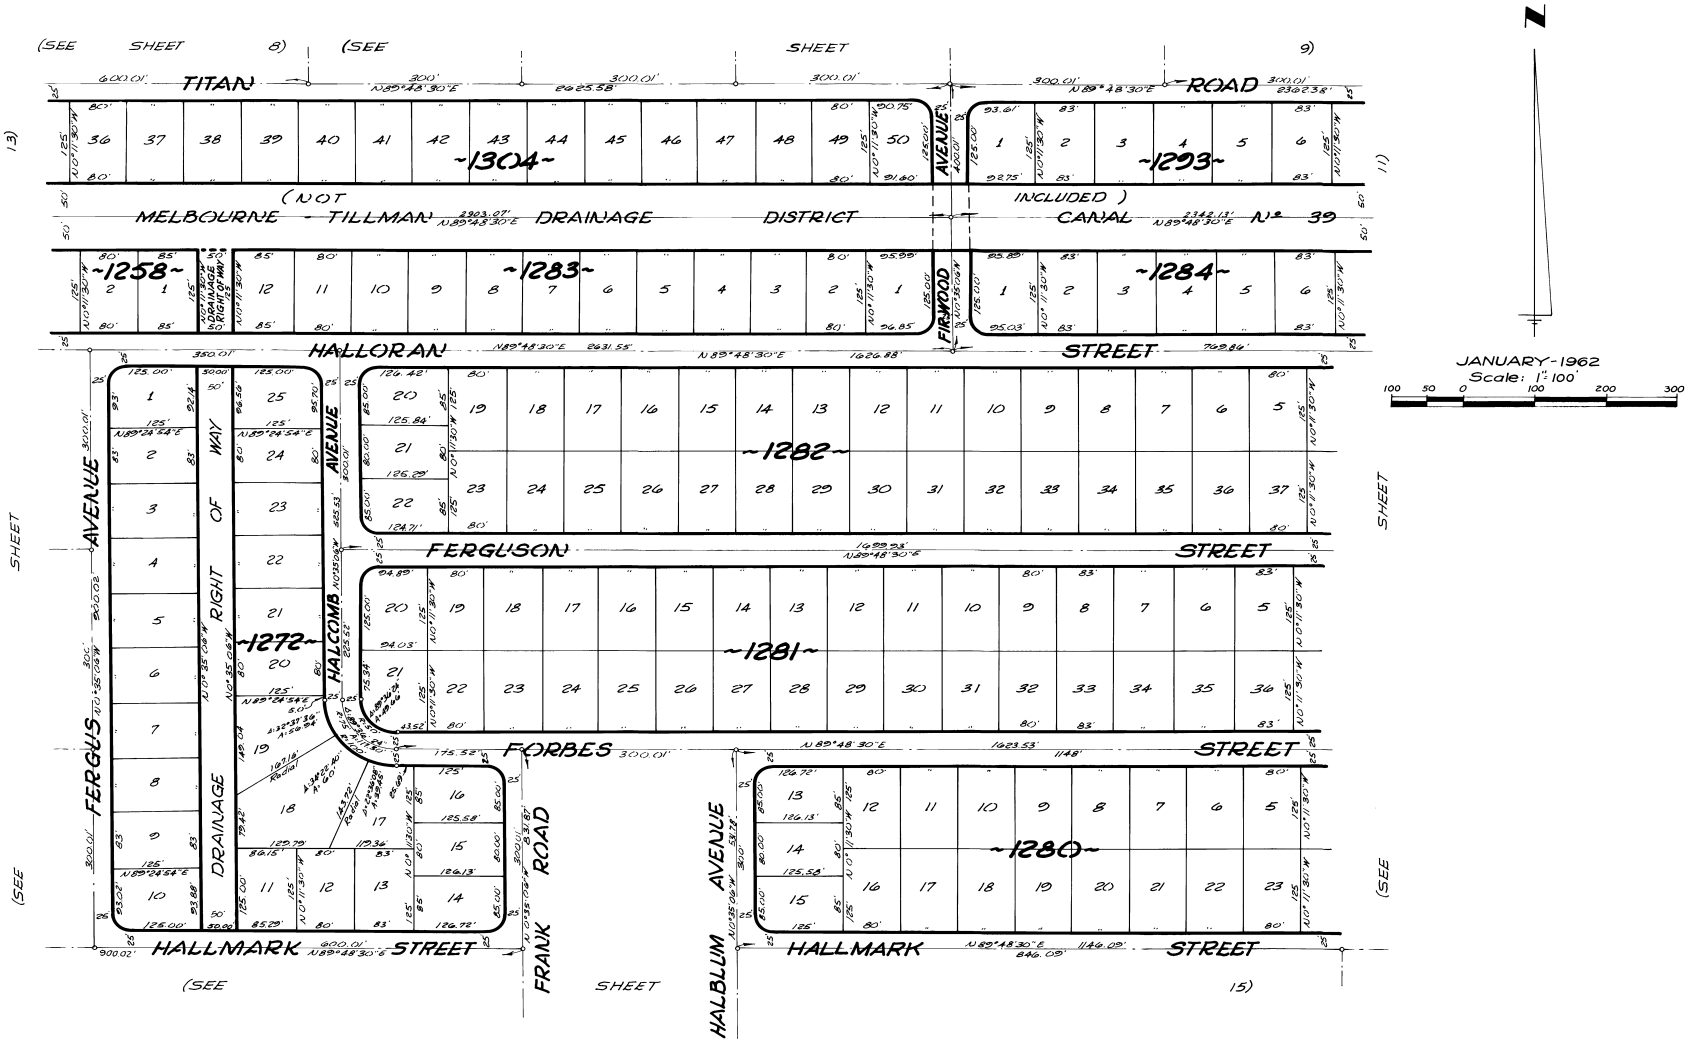

CALCULATED BY-RWB
DRAWN BY-JRW
CHECKED BY-JB
APPROVED BY-CGK

ARTHUR L. DAY
CIVIL ENGINEER
MIAMI - FLORIDA

SHEET 12 OF 16 SHEETS
150 LOTS THIS SHEET