PLAT BOOK 17
PAGE 32

PORT MALABAR
UNIT THIRTY ONE

A SUBDIVISION OF PORTIONS OF SECTIONS 24,25 AND 26,
TOWNSHIP 29 SOUTH, RANGE 36 EAST
CITY OF PALM BAY, BREVARD COUNTY, FLORIDA
SHEET 11 OF 12 SHEETS

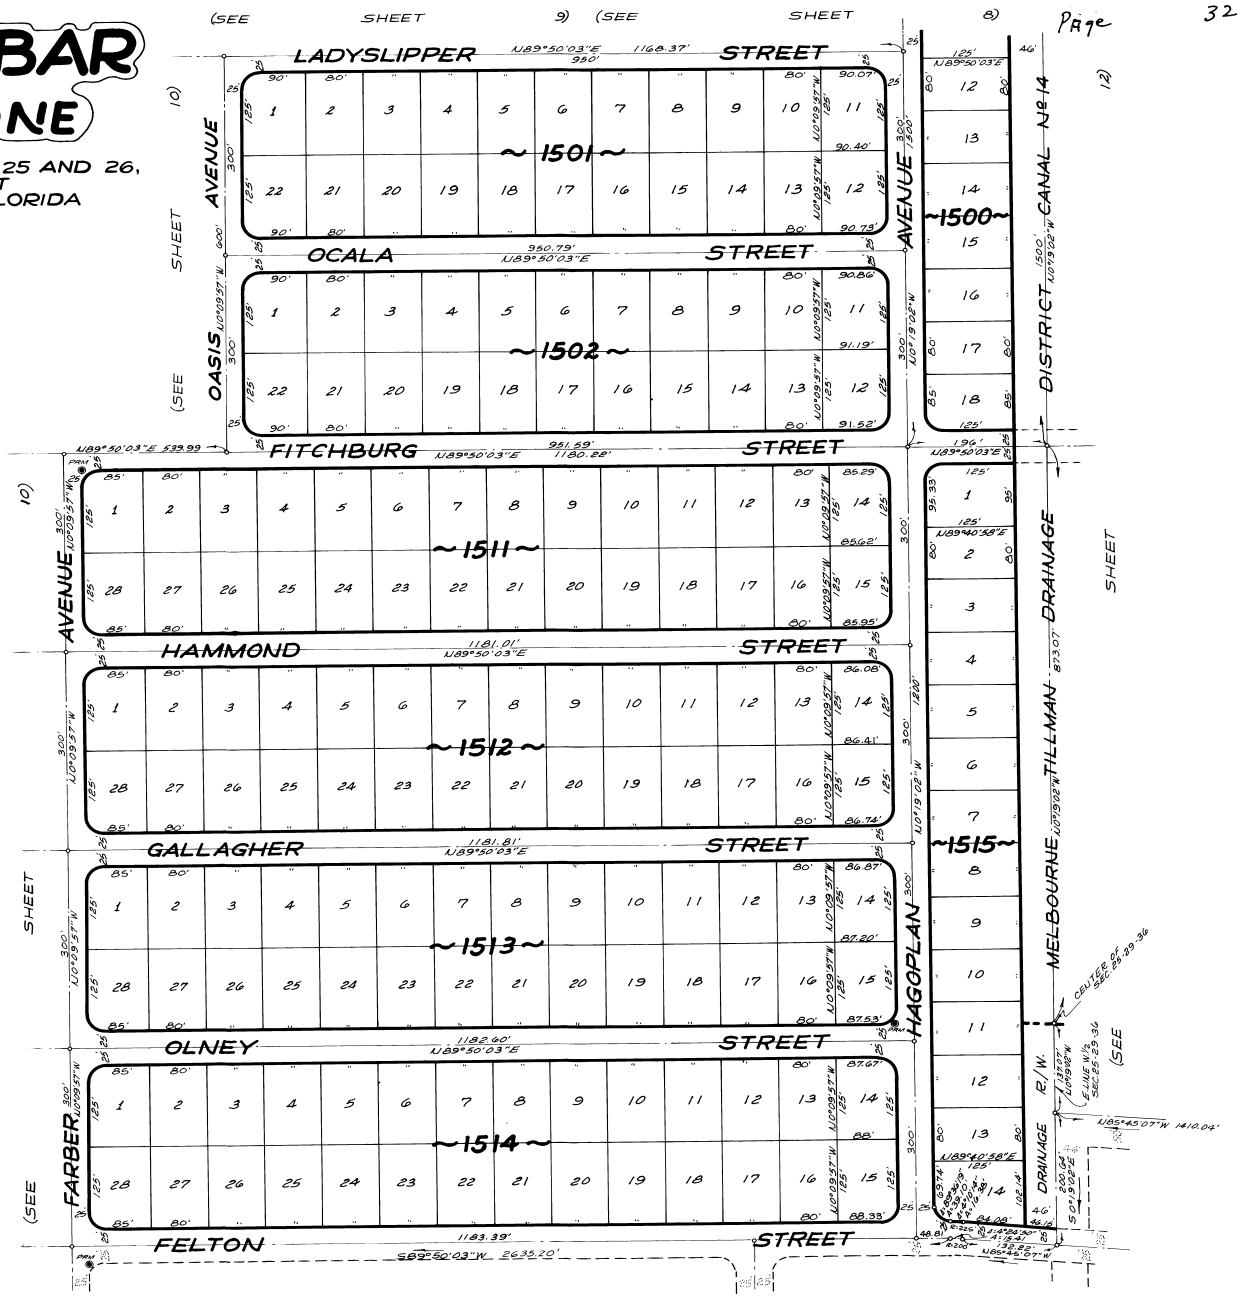

N

DECEMBER - 1962
Scale: 1"=100'
100 50 0 100 200 300

CALCULATED BY- RCL
DRAWN BY- R.C.G.
CHECKED BY- JB
APPROVED BY- JEC

JAMES EDWARD CLARK
CIVIL ENGINEER
MIAMI - FLORIDA

SHEET 11 OF 12 SHEETS
177 LOTS THIS SHEET