PLAT BOOK 23
AND PAGE 65

PORT ST. JOHN UNIT -- SEVEN

A RESUBDIVISION OF PORTIONS OF MAP OF DELESPINE-PLAT BOOK 2, PAGE 2, AND COCOA-INDIAN RIVER PROPERTIES - PLAT BOOK 5, PAGE 7
SECTIONS 15 AND 22, TOWNSHIP 23 SOUTH, RANGE 35 EAST
BREVARD COUNTY - FLORIDA

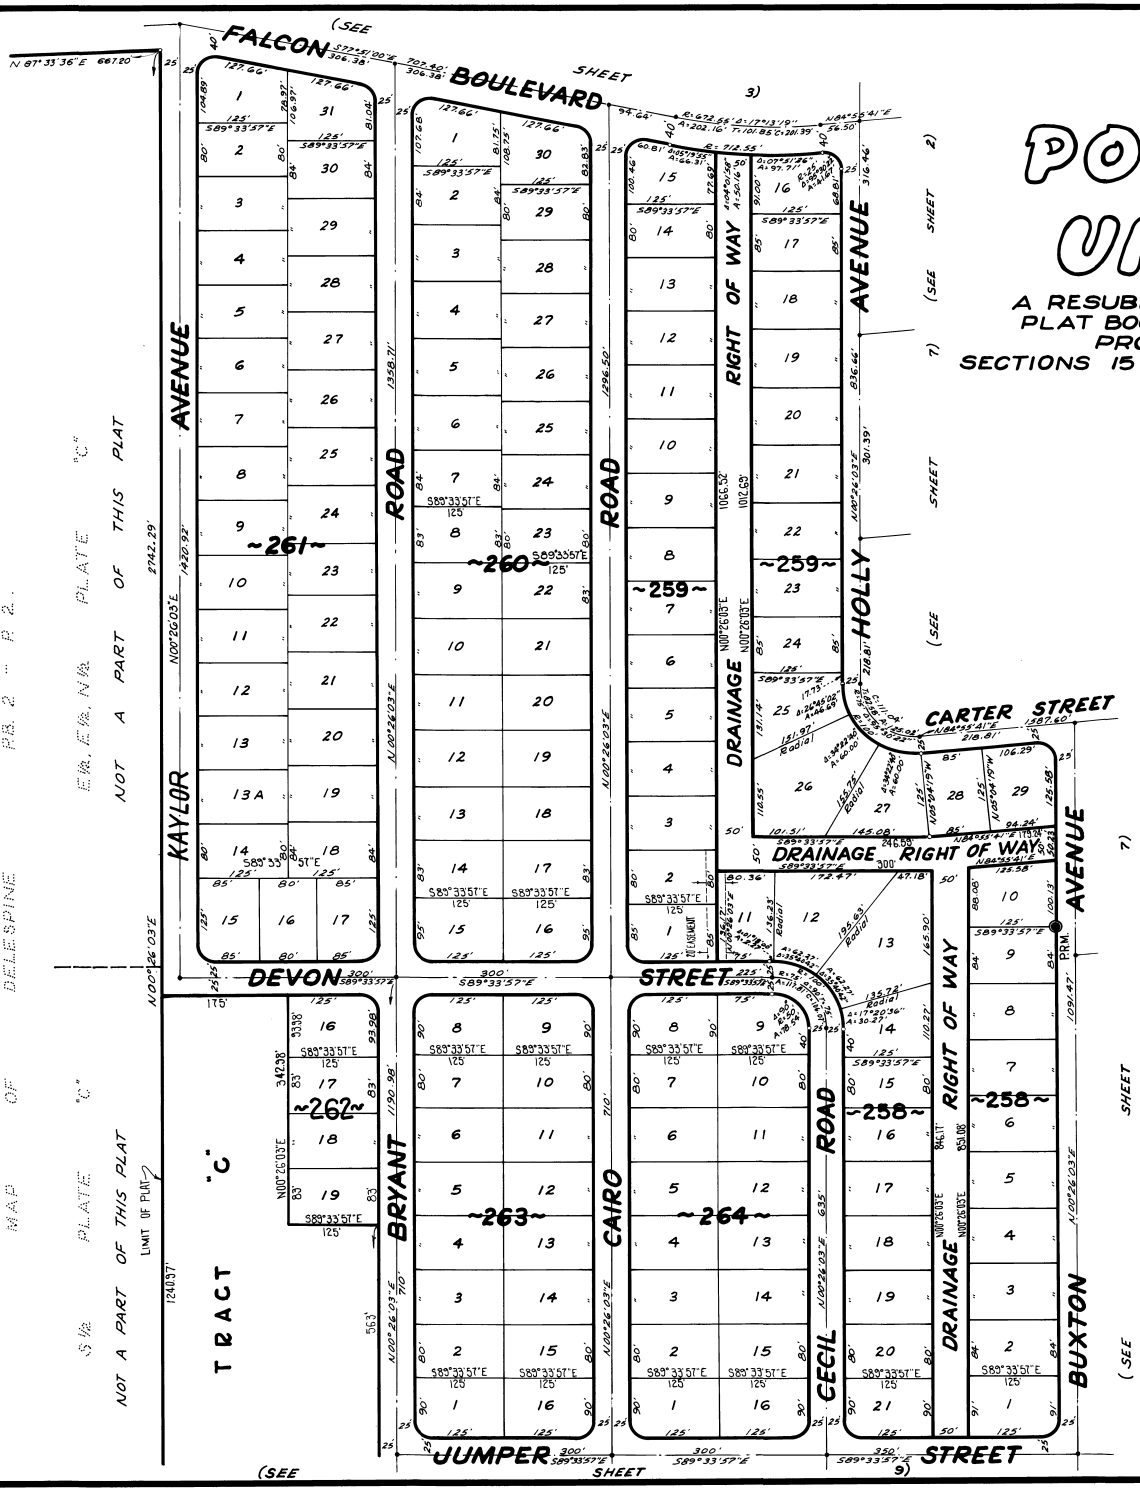

FEBRUARY - 1970
Scale: 1" = 100'

JAMES EDWARD CLARK
CIVIL ENGINEER
MIAMI - FLORIDA

CALC. BY: MAM
DRAWN BY: RCG
CHECKED BY: MAM
APPROVED BY: CT

SHEET 6 OF 10 SHEETS
148 LOT THIS SHEET