VIERA CENTRAL PUD, TRACT 12, UNIT 1, PARCELS 1-3, PHASE 1

SECTION 9,15 & 16, TOWNSHIP 26 SOUTH, RANGE 36 EAST

VIERA, BREVARD COUNTY, FLORIDA

PLAT BOOK 42 PAGE 75
SHEET 2 OF 2
SECTION 9,15&16, TWP. 26 S., RANGE 36 E.

DRAWING NUMBER 42-75

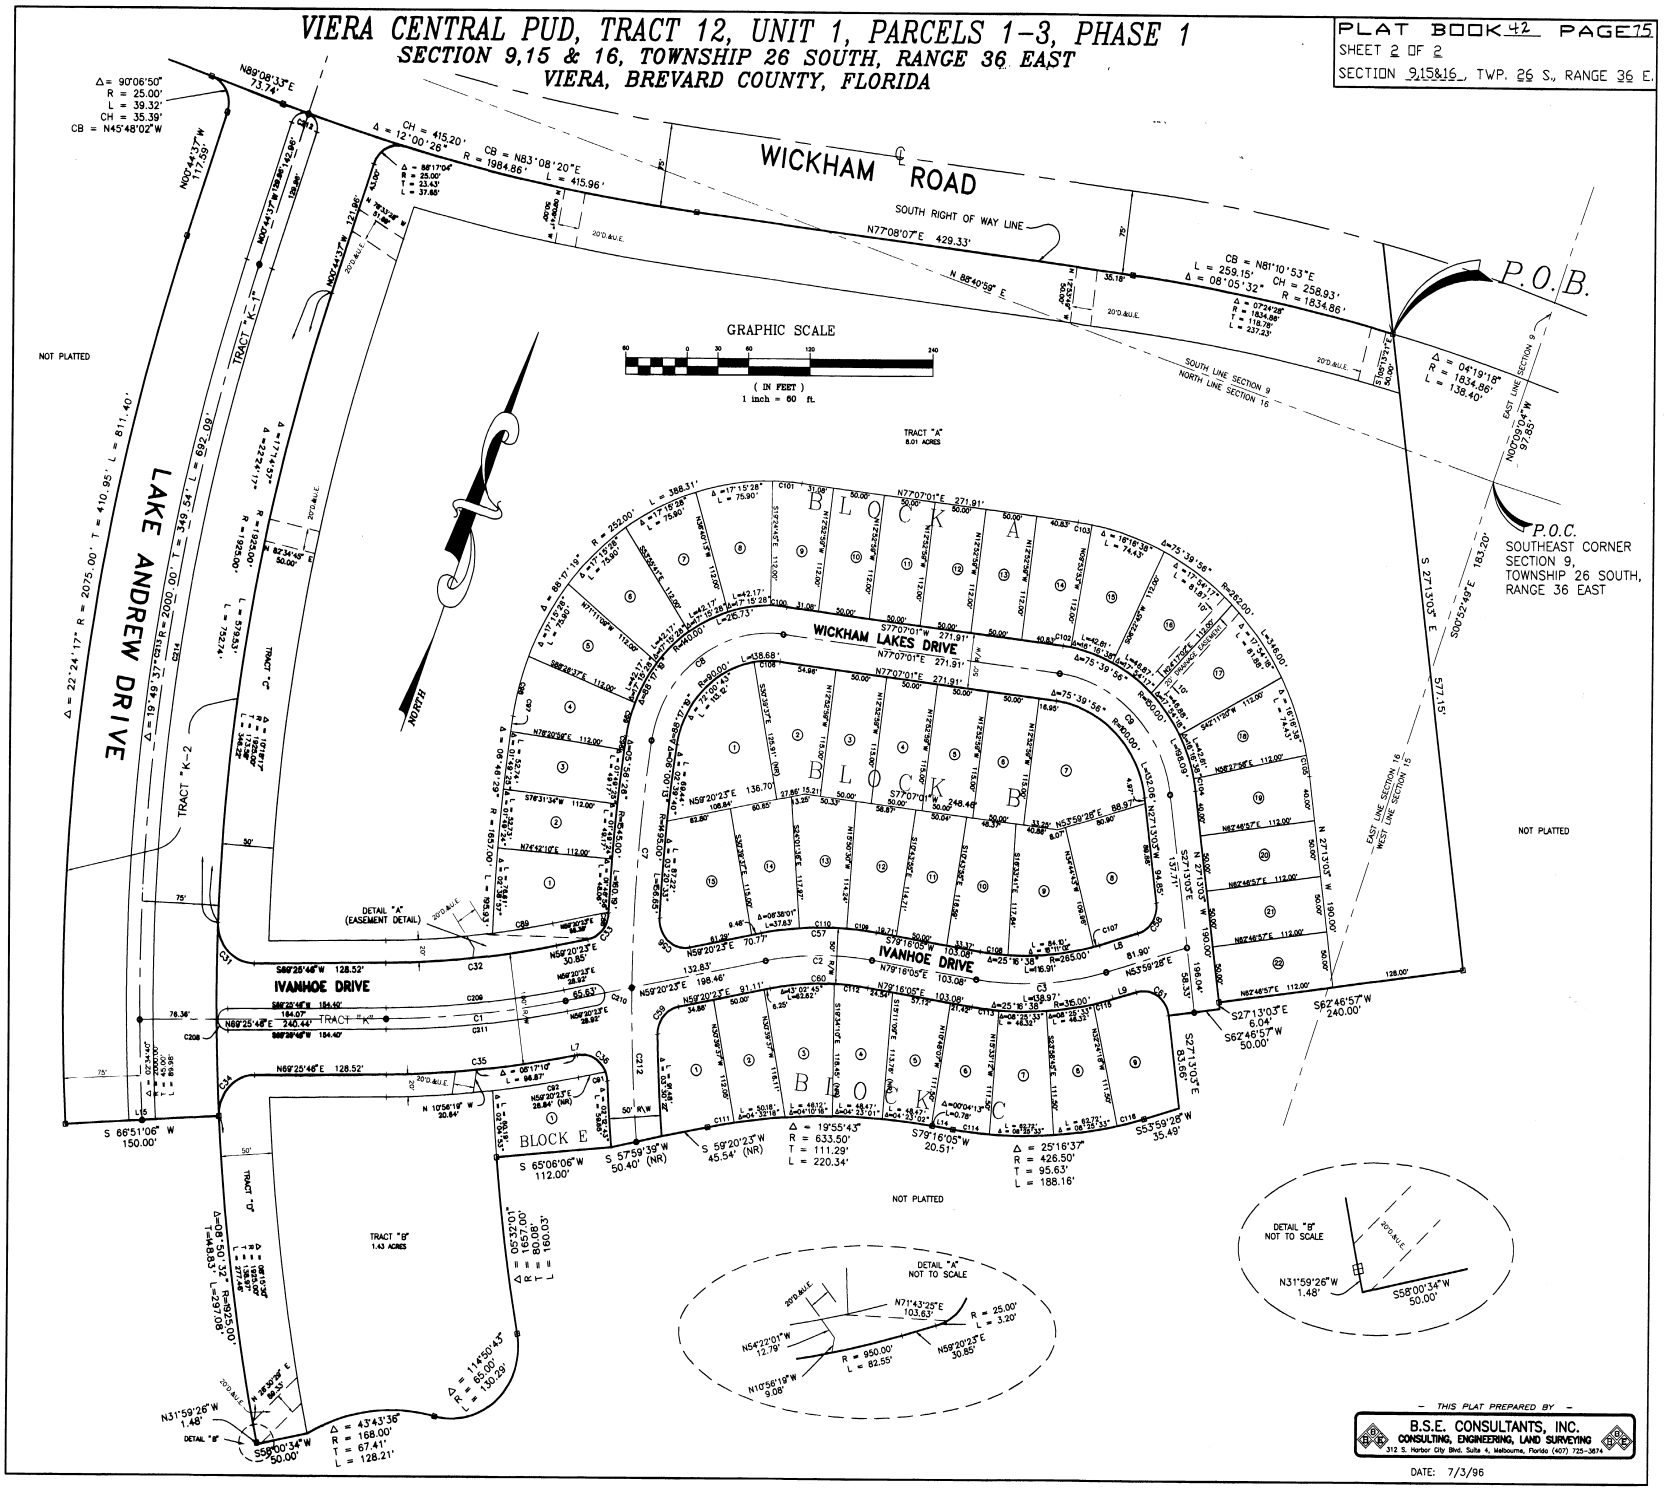

DRAWING NUMBER

DRAWING NUMBER

DRAWING NUMBER

DRAWING NUMBER

PLAN-HOLD CORPORATION • IRVINE, CALIFORNIA
REORDER BY NUMBER (714)

— THIS PLAT PREPARED BY —

B.S.E. CONSULTANTS, INC.
CONSULTING, ENGINEERING, LAND SURVEYING
312 S. Harbor City Blvd. Suite 4, Melbourne, Florida (407) 725-3674

DATE: 7/3/96

B.S.E. DWG. #10063802