79

PLAT BOOK 42 PAGE 79
SHEET 3 OF 3
SECTION 25 TWP. 26 S., RANGE 36 E.

# PINEDA CROSSING PHASE III

A PARTIAL REPLAT OF TRACT "X" OF THE PLAT OF "PINEDA CROSSING PHASE I" PER PLAT BOOK 39, PAGES 30 THROUGH 35 OF THE PUBLIC RECORDS OF BREVARD COUNTY, FLORIDA, AND LYING IN SECTION 25, TOWNSHIP 26 SOUTH, RANGE 36 EAST.

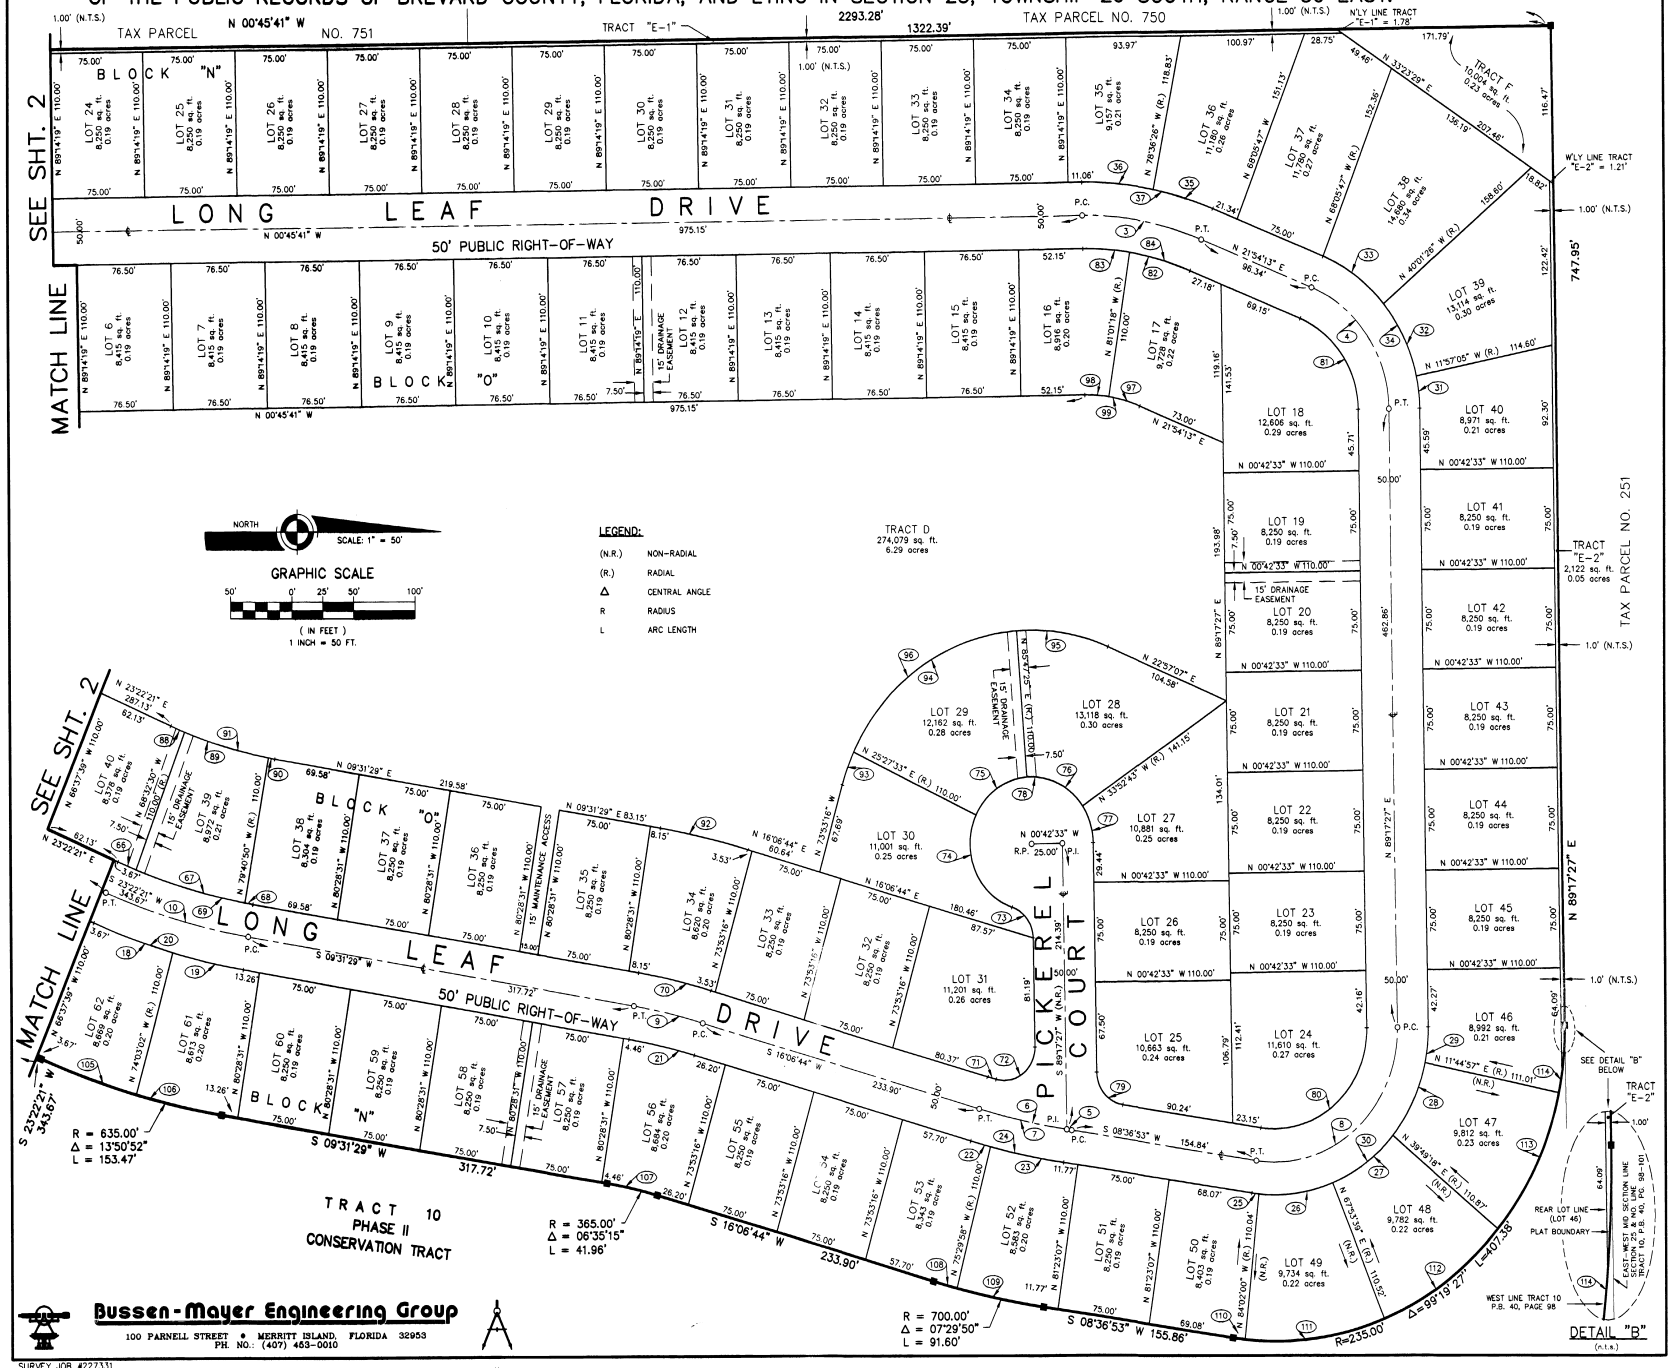


Bussen-Mayer Engineering Group
100 PARNELL STREET • MERRITT ISLAND, FLORIDA 32953
PH. NO.: (407) 453-0010

SURVEY JOB #227331

DRAWING NUMBER 42-79

PLAN-HOLD CORPORATION • IRVINE, CALIFORNIA
REORDER BY NUMBER (714)541-

Plat\227b3-2 Mon Sep 23 16:06:55 1996