– MISTY WAY, PHASE II P.U.D. –

SECTION 7, TOWNSHIP 27 SOUTH, RANGE 37 EAST
MELBOURNE, BREVARD COUNTY, FLORIDA

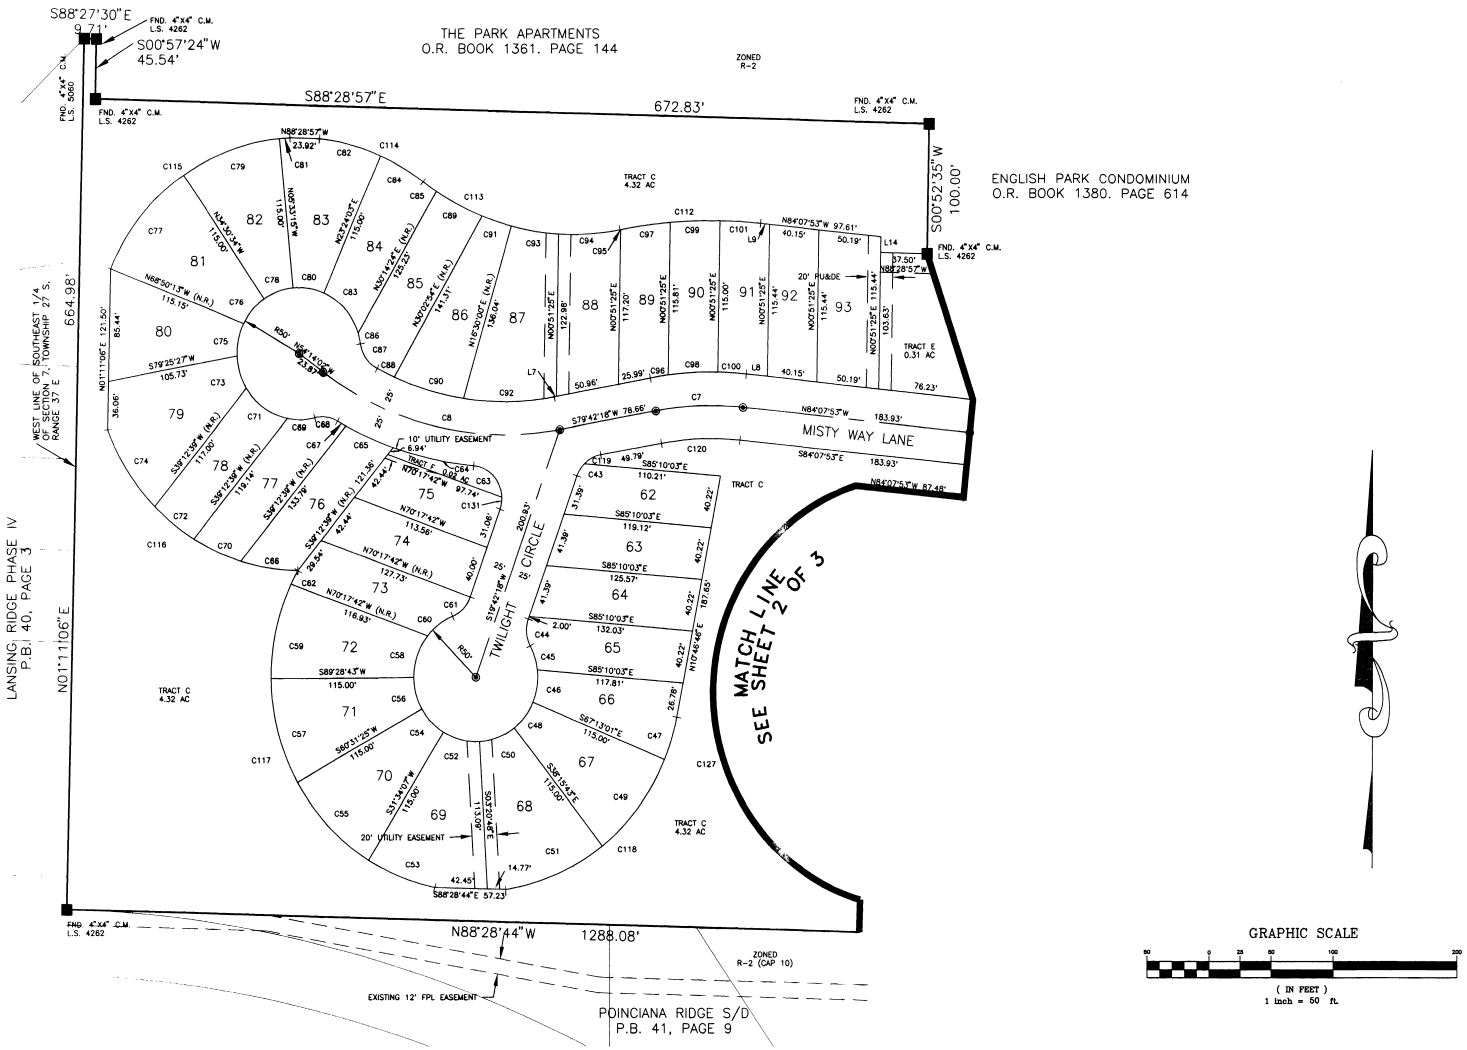

GRAPHIC SCALE

(IN FEET)
1 inch = 50 ft.

– THIS PLAT PREPARED BY –

B.S.E. CONSULTANTS, INC.
CONSULTING, ENGINEERING, LAND SURVEYING
312 S. Harbor City Blvd. Suite 4, Melbourne, Florida (407) 725-3674

DATE: 2-27-97

CITY COMMENTS 12-9-96
CLIENT COMMENTS 11-19-96
CITY COMMENTS 10-7-96

B.S.E. DWG. #10224505
SHEET 5 OF 16

43-21