5/15/01

PLAT BOOK 46 PAGE 44
SHEET 2 OF 2
SECTION 3, TWP. 24 S., RANGE 36 E.

— SUNSET LAKES, PHASE VIII —

A REPLAT OF A PORTION OF TRACT "A" SUNSET LAKES, PHASE VII AS RECORDED IN PLAT BOOK 46, PAGES 1&2

SECTION 3, TOWNSHIP 24 SOUTH, RANGE 36 EAST

BREVARD COUNTY, FLORIDA

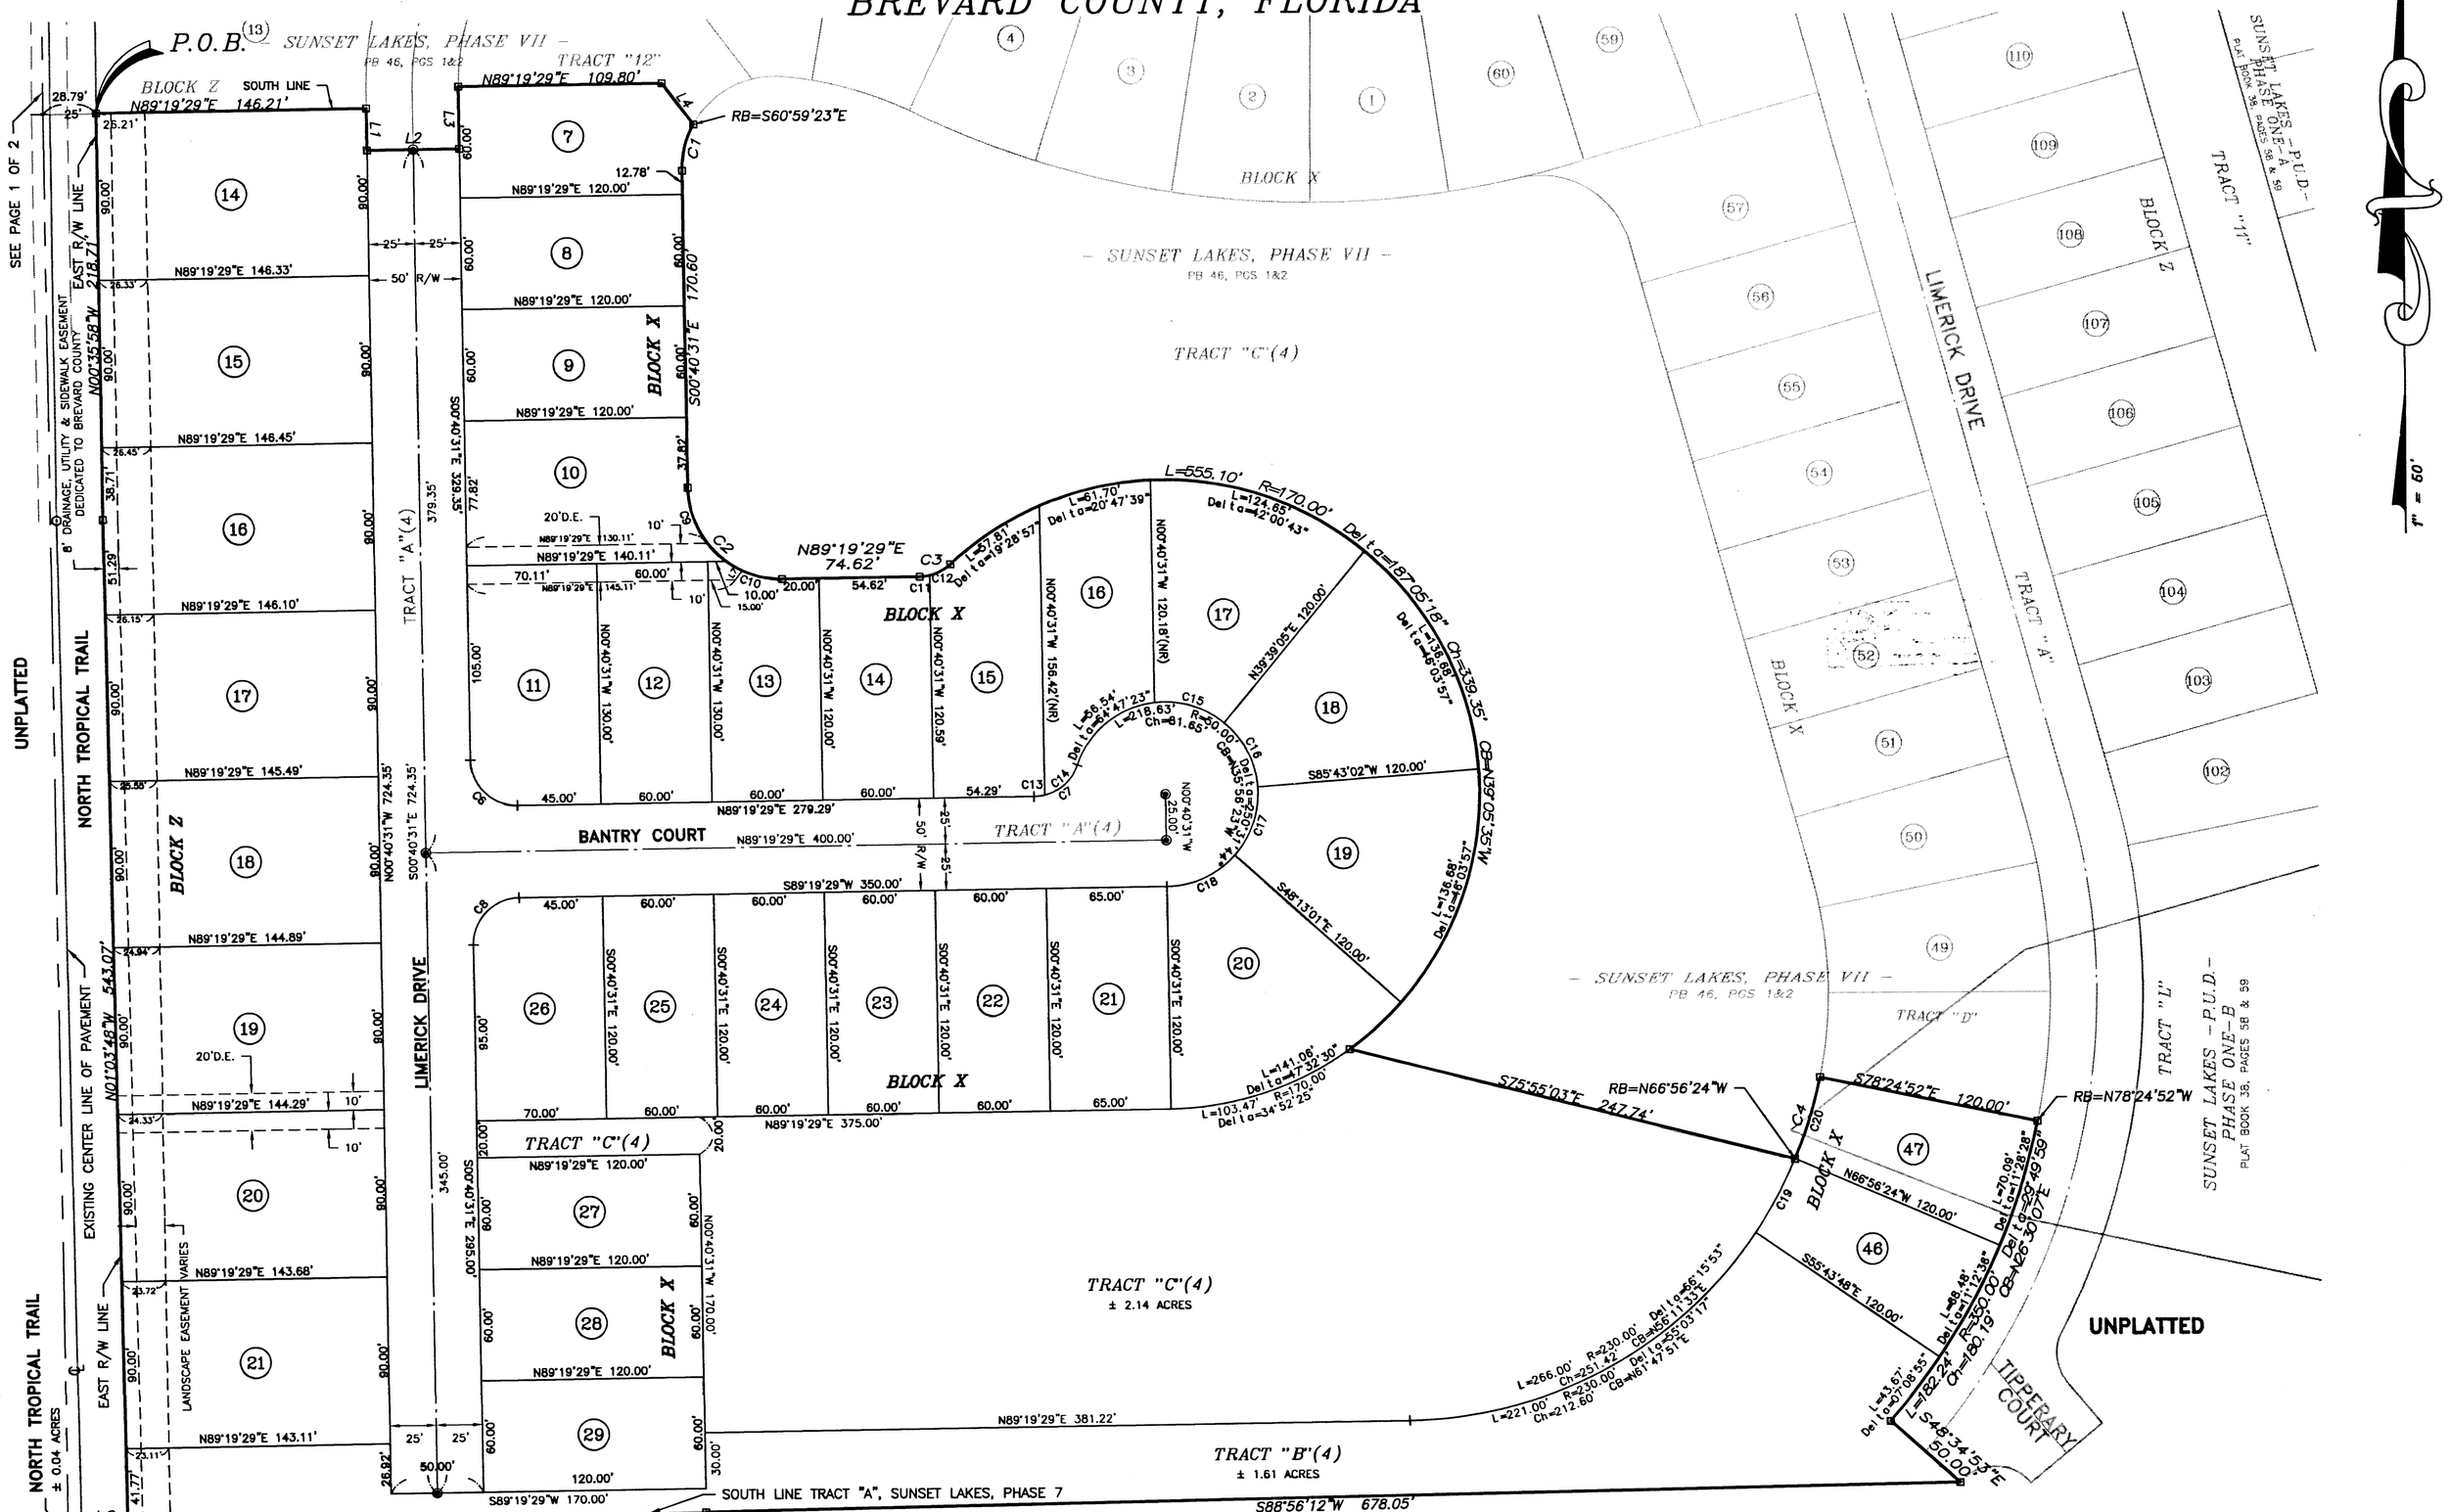

LINE TABLE		
LINE	BEARING	LENGTH
L1	S00°40'31"E	22.57'
L2	N89°19'29"E	50.00'
L3	N00°40'31"W	33.47'
L4	S37°24'41"E	28.03'
L5	S48°34'53"E	50.00'
L6	N88°56'12"E	25.00'
L7	S36°11'31"W	6.01'

CURVE TABLE					
CURVE	LENGTH	RADIUS	CENTRAL ANGLE	CHORD	BEARING
C1	25.91'	50.00'	29°41'08"	25.62'	S14°10'03"W
C2	78.54'	50.00'	90°00'00"	70.71'	S45°40'31"E
C3	18.31'	25.00'	41°57'43"	17.90'	N68°20'36"E
C4	46.06'	230.00'	11°28'28"	45.98'	N17°19'22"E
C5	182.24'	350.00'	29°49'59"	180.19'	N26°30'07"E
C6	39.27'	25.00'	90°00'00"	35.36'	S45°40'31"E
C7	30.77'	25.00'	70°31'44"	28.87'	N54°03'37"E
C8	39.27'	25.00'	90°00'00"	35.36'	S44°19'29"W
C9	46.37'	50.00'	53°07'58"	44.72'	S27°14'30"E
C10	32.17'	50.00'	36°52'02"	31.62'	S72°14'30"E
C11	5.43'	25.00'	12°26'12"	5.42'	N83°06'23"E
C12	12.88'	25.00'	29°31'30"	12.74'	N62°07'31"E
C13	5.76'	25.00'	13°12'16"	5.75'	N82°43'21"E
C14	25.01'	25.00'	57°19'27"	23.98'	N47°27'29"E

CURVE TABLE					
CURVE	LENGTH	RADIUS	CENTRAL ANGLE	CHORD	BEARING
C15	40.20'	50.00'	46°03'57"	39.13'	N73°22'54"W
C16	40.20'	50.00'	46°03'57"	39.13'	N27°18'57"W
C17	40.20'	50.00'	46°03'57"	39.13'	N18°45'00"E
C18	41.49'	50.00'	47°32'30"	40.31'	N65°33'14"E
C19	43.94'	230.00'	10°56'44"	43.87'	N28°31'58"E
C20	46.06'	230.00'	11°28'28"	45.98'	N17°19'22"E

PROJECT NO. 89079.08

89798300.dwg 12-13-00 5:04:40 pm EST