WALKABOUT P.U.D.

A SUBDIVISION OF A PART OF SECTIONS 1, 2, 12 AND 13, TOWNSHIP 21 SOUTH, RANGE 34 EAST, TOGETHER WITH A PART OF SECTION 6, TOWNSHIP 21 SOUTH, RANGE 35 EAST, ALSO TOGETHER WITH A PART OF SECTIONS 35 AND 36, TOWNSHIP 20 SOUTH, RANGE 34 EAST, BREVARD COUNTY, FLORIDA AND A PORTION THEREOF BEING A REPLAT OF LOT 1, BLOCK 2 AND A PORTION OF LOTS 8 THROUGH 15, BLOCK 1 AS SHOWN ON THE PLAT OF SPRUCE HILLS AS RECORDED IN PLAT BOOK 11, PAGE 45 OF THE PUBLIC RECORDS OF BREVARD COUNTY, FLORIDA

PLAT BOOK 49, PAGE 32
SHEET 6 OF 17 SHEETS

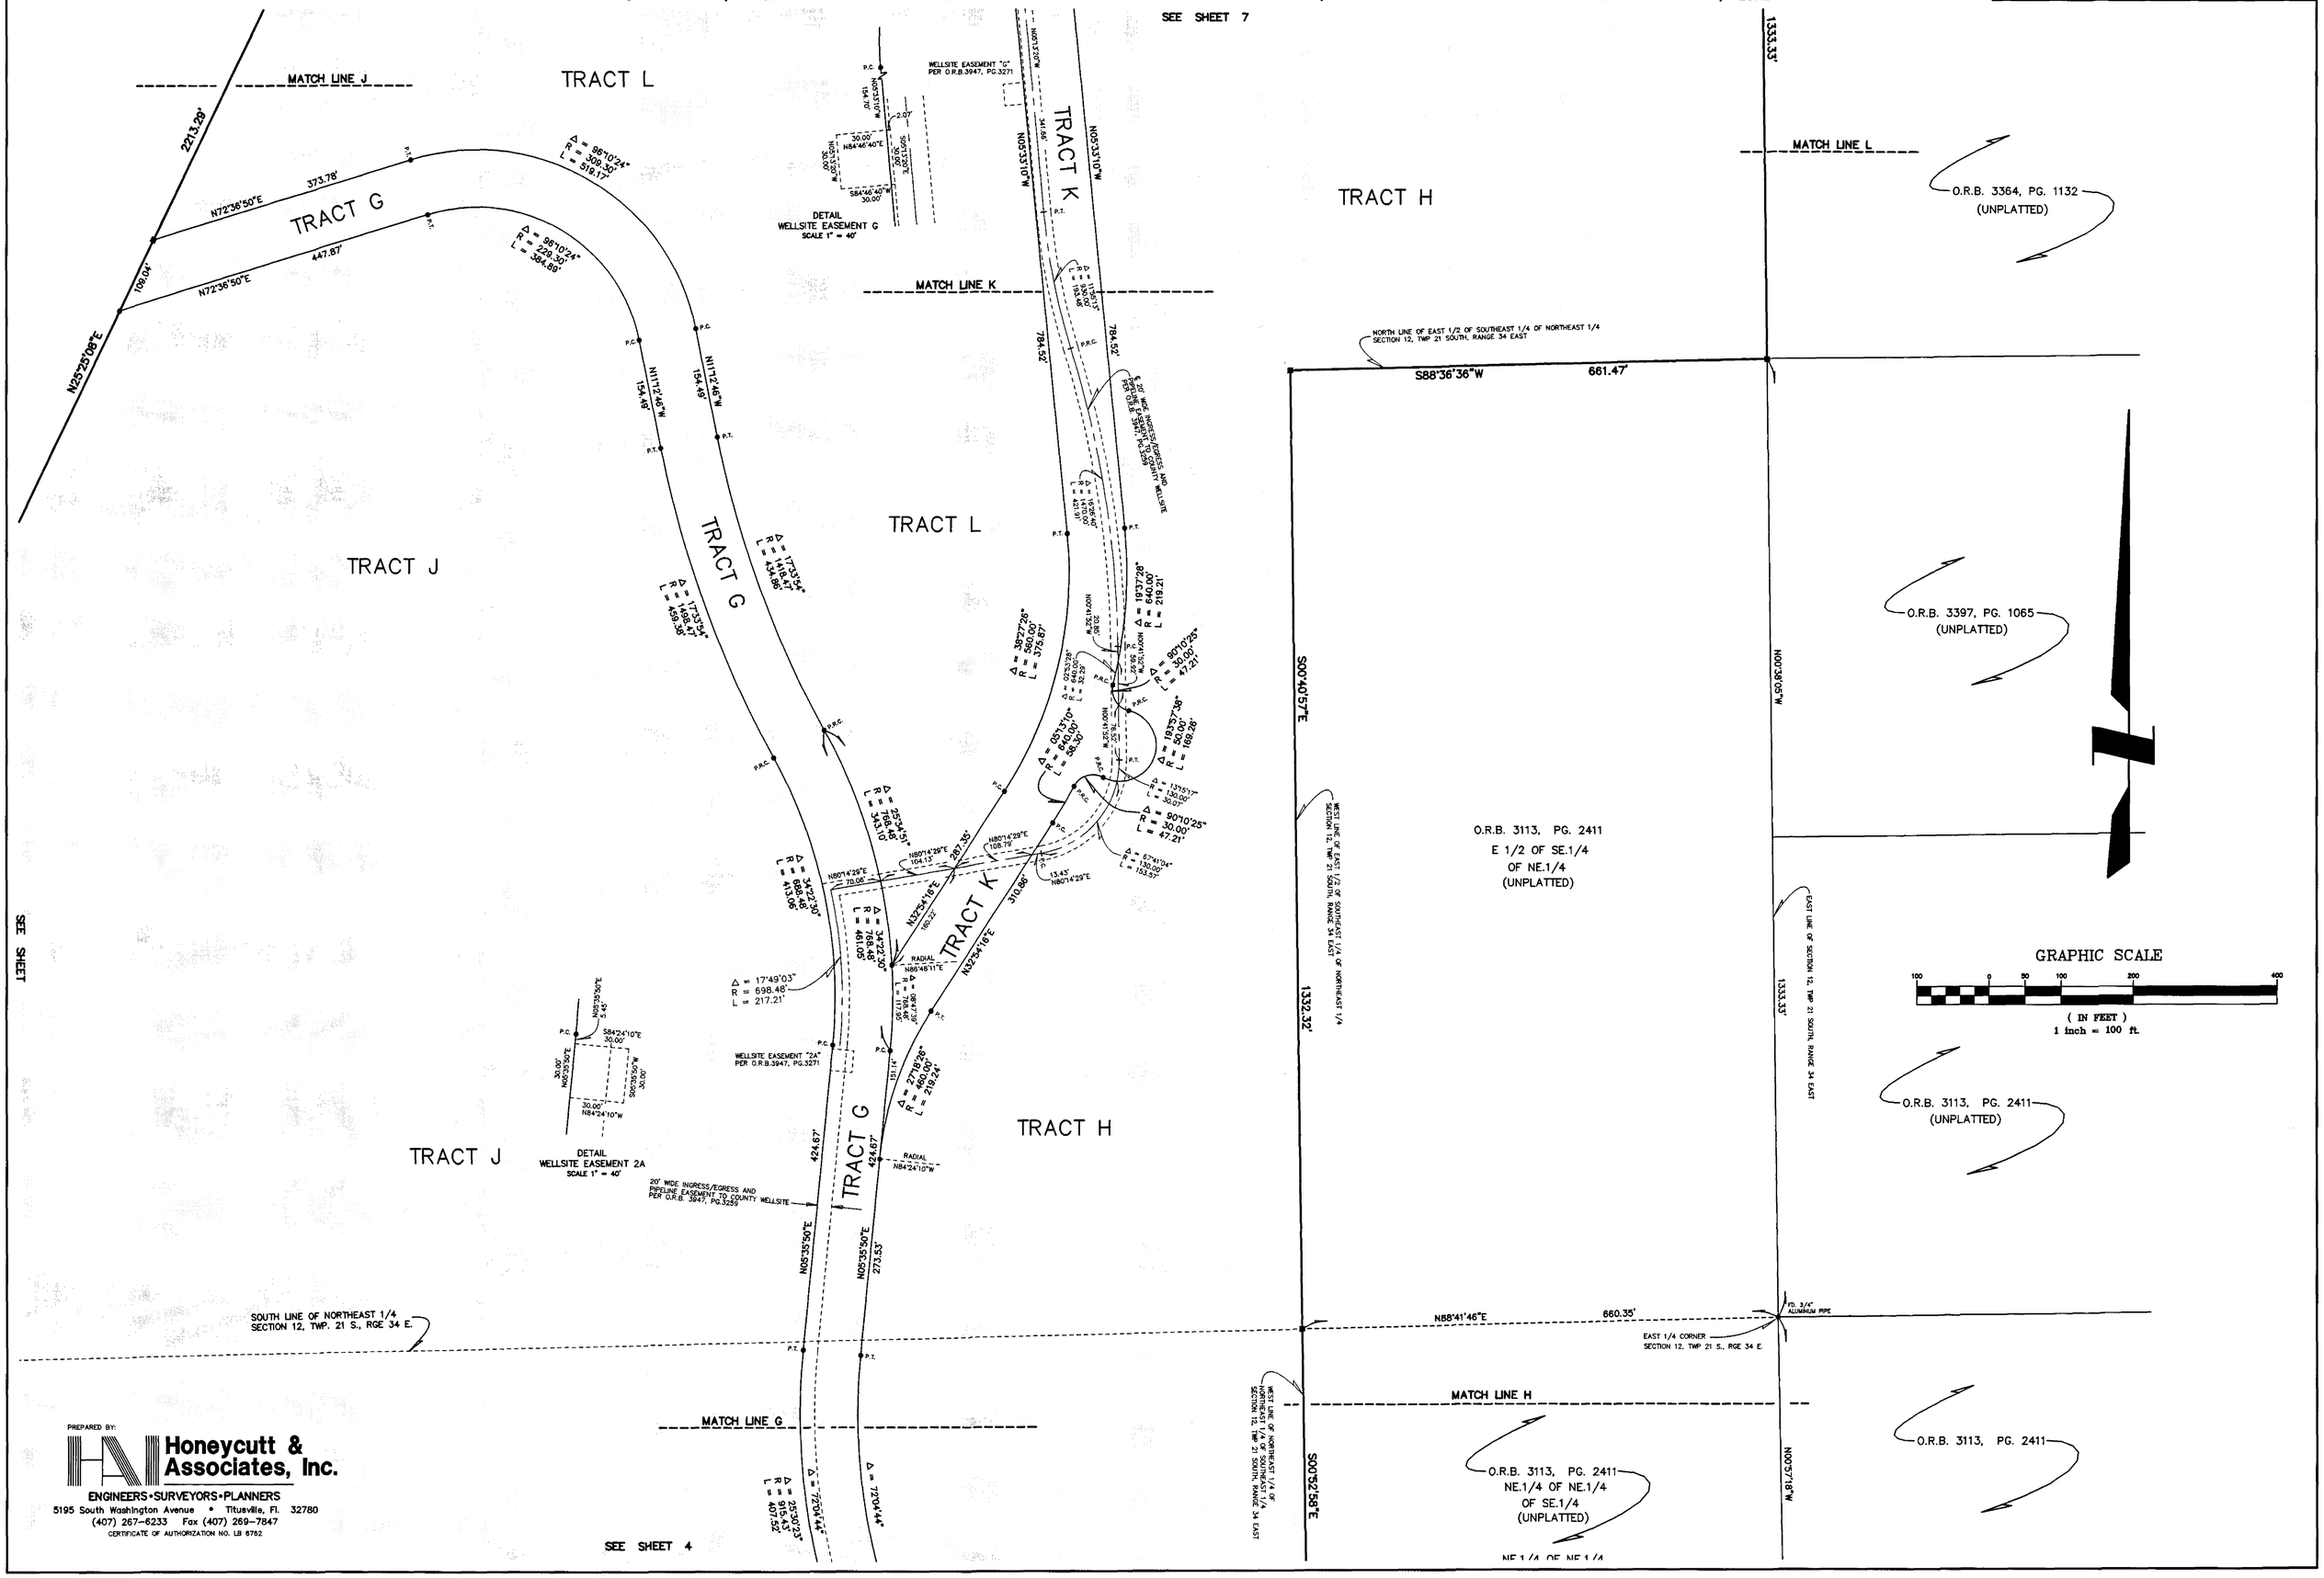

PREPARED BY:

Honeycutt & Associates, Inc.

ENGINEERS • SURVEYORS • PLANNERS

5195 South Washington Avenue • Titusville, Fl. 32780
(407) 267-6233 Fax (407) 269-7847
CERTIFICATE OF AUTHORIZATION NO. LB 6762