PLAT BOOK 53 PAGE 69
SHEET 3 OF 4
SECTION 24 TWP. 21 S., RANGE 34 E.

SHERWOOD VILLAS

SHERWOOD FOREST P.U.D. II, STAGE 2, PHASE 2 AND STAGE 3

A SUBDIVISION LYING IN THE NORTHEAST 1/4 OF SECTION 24, TOWNSHIP 21 SOUTH, RANGE 34 EAST, BREVARD COUNTY, FLORIDA.

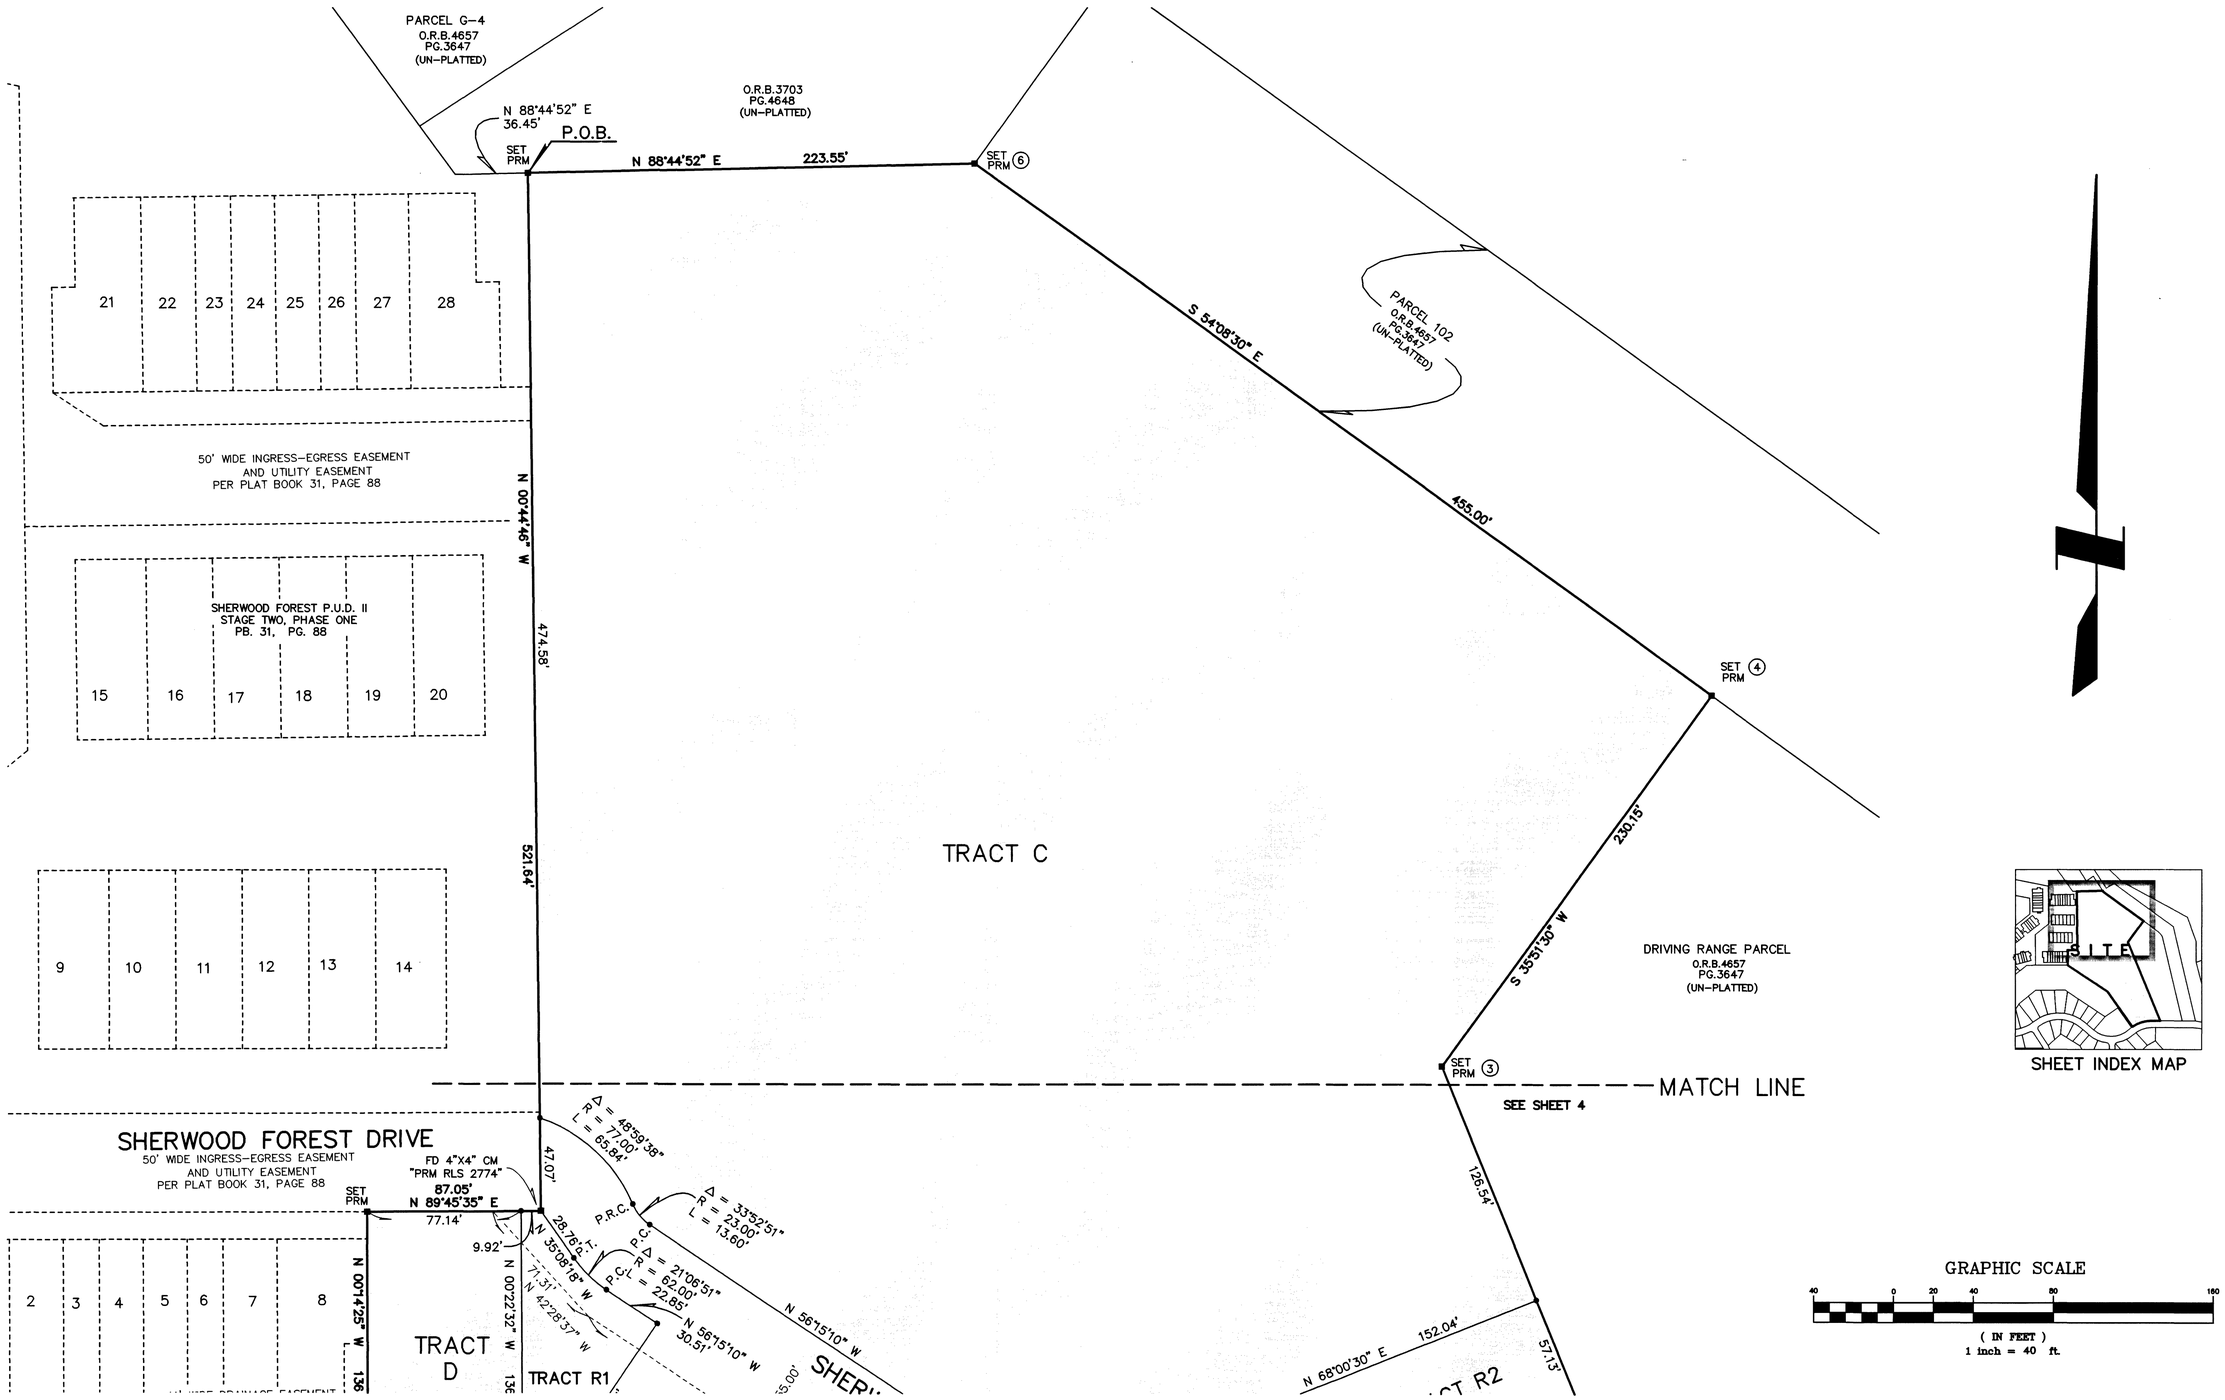

PREPARED BY:
Honeycutt & Associates, Inc.
ENGINEERS • SURVEYORS • PLANNERS
5195 SOUTH WASHINGTON AVENUE • TITUSVILLE, FL 32780
(407) 267-6233 Fax (407) 269-7847
CERTIFICATE OF AUTHORIZATION NO. LB 6762