BROMLEY DRIVE CENTER

SECTIONS 4, 9 AND 10, TOWNSHIP 26 SOUTH, RANGE 36 EAST

VIERA, BREVARD COUNTY, FLORIDA

PLAT BOOK 58, PAGE 15

SHEET 5 OF 5

SECTION 4, 9 AND 10, TOWNSHIP 26 S, RANGE 36 E.

GRAPHIC SCALE

100 0 50 100

(IN FEET)

1 inch = 100 ft.

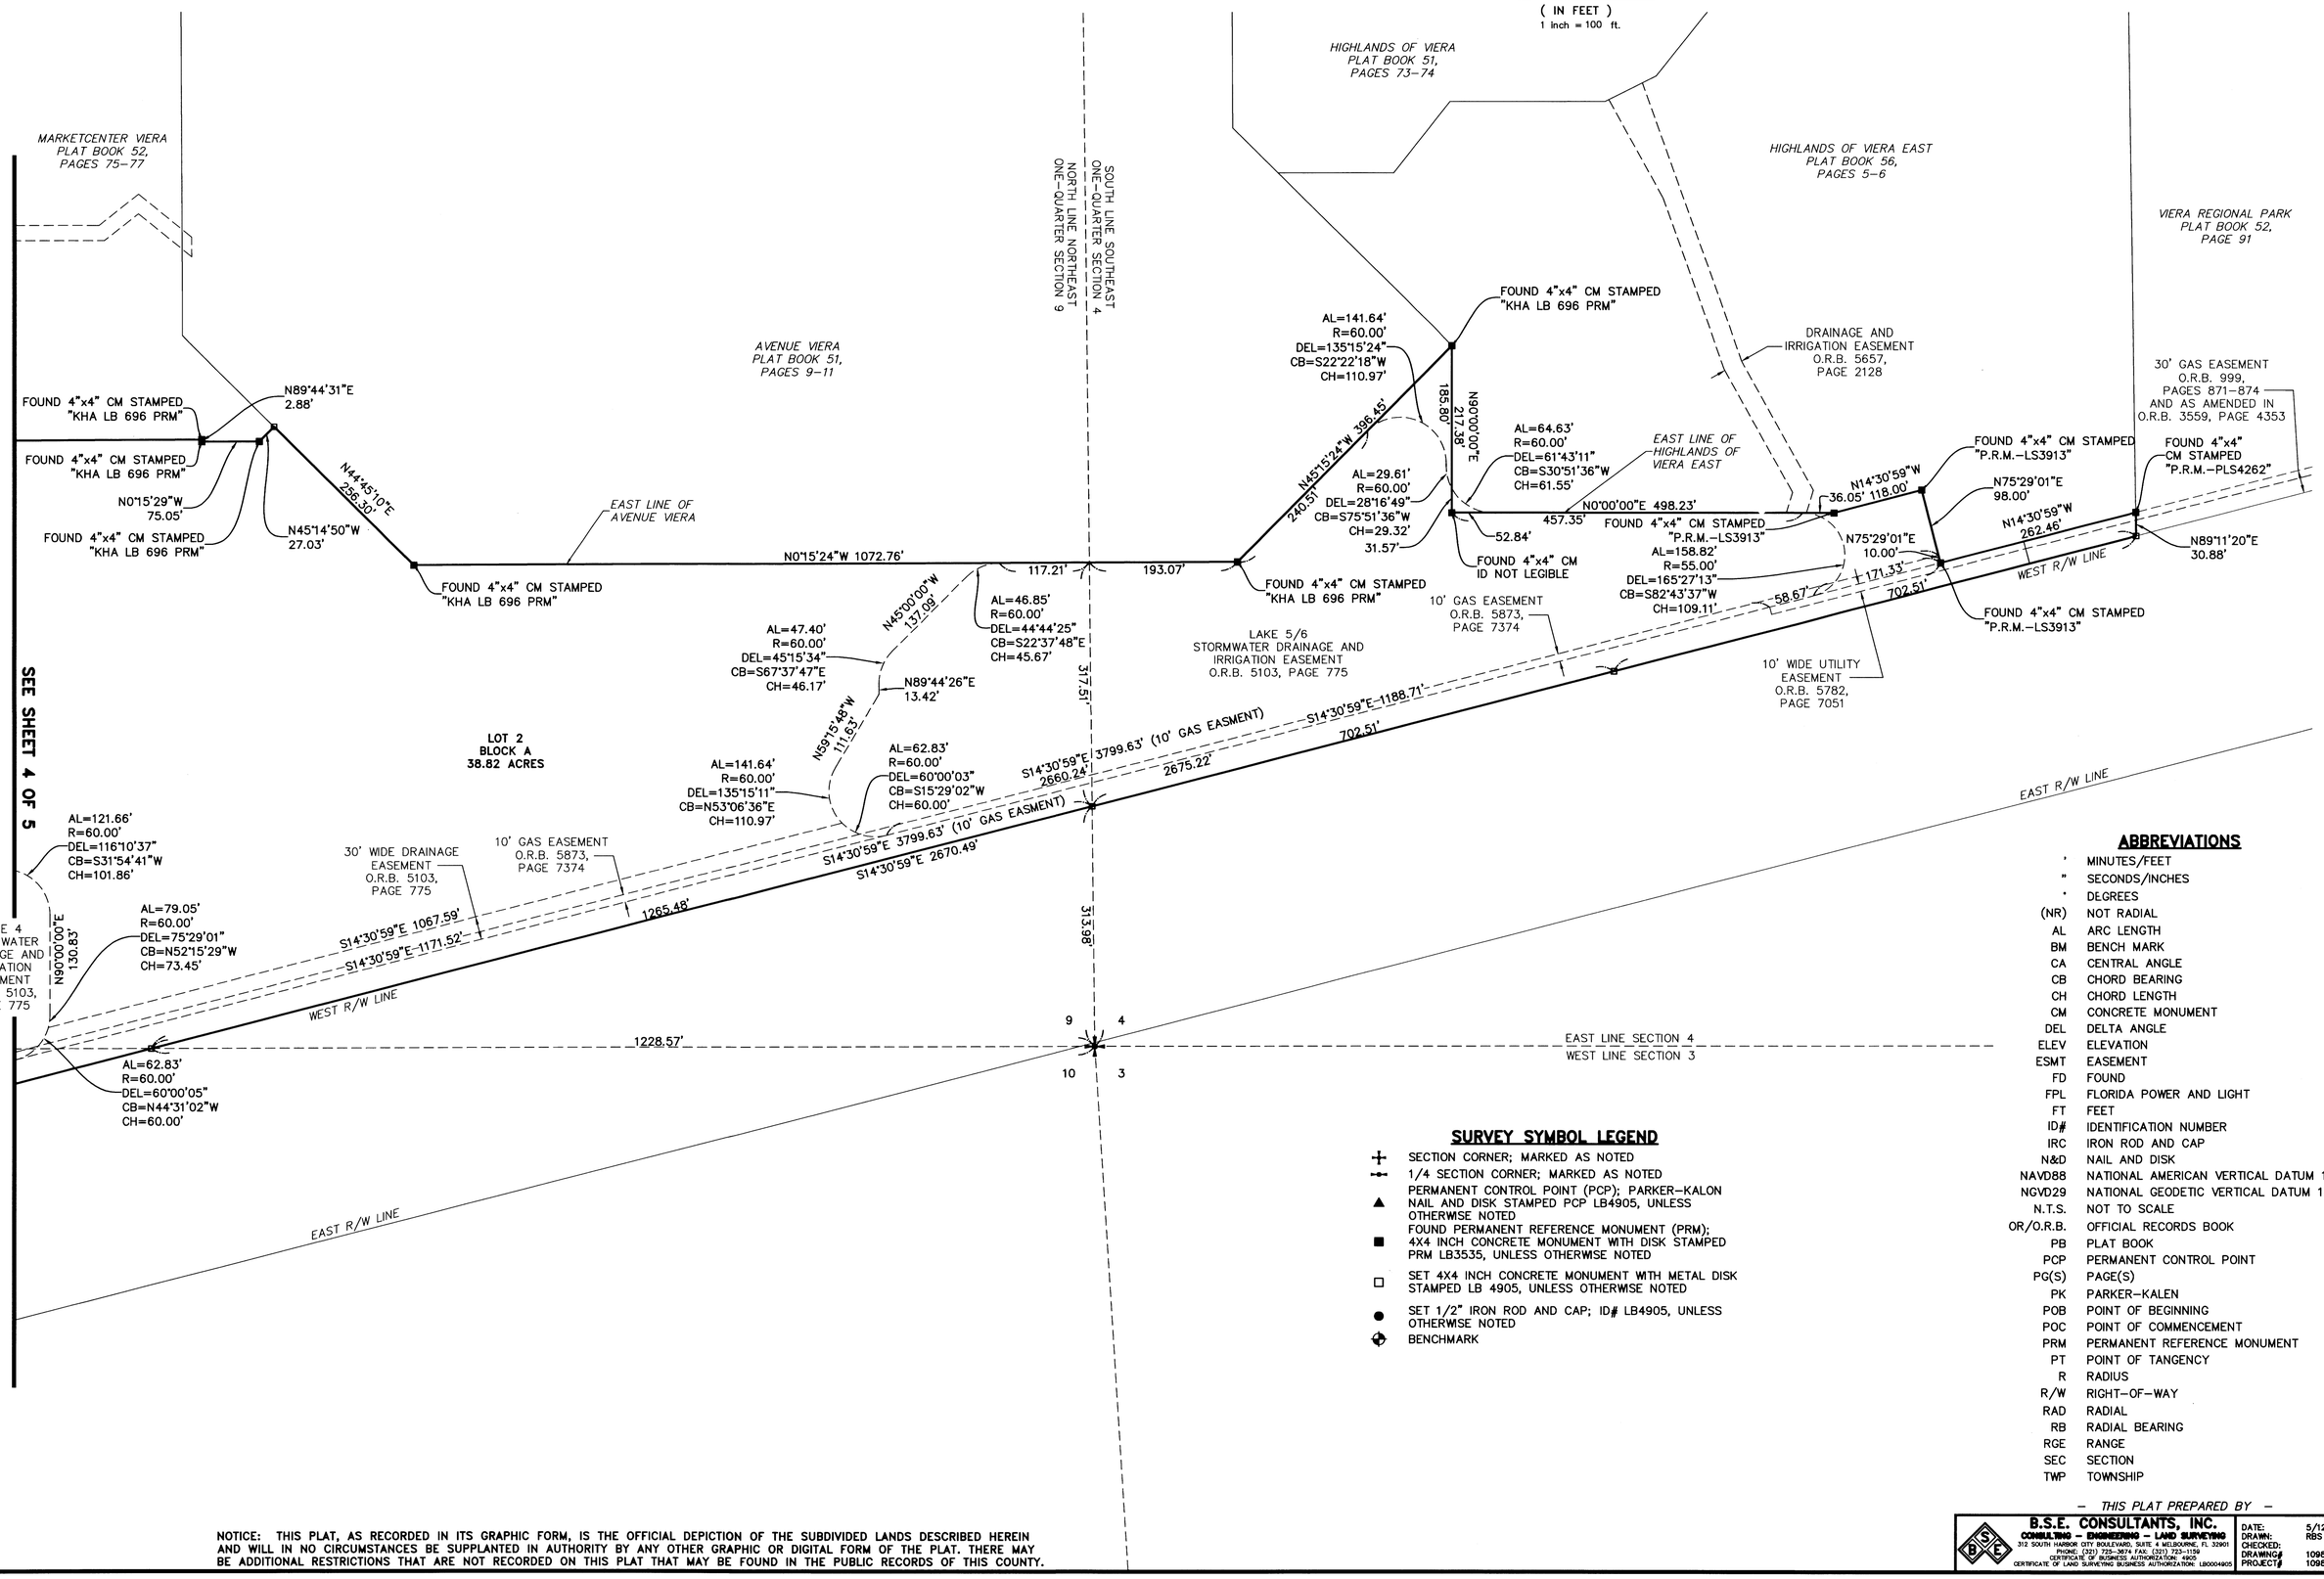

SURVEY SYMBOL LEGEND

- SECTION CORNER; MARKED AS NOTED
- 1/4 SECTION CORNER; MARKED AS NOTED
- PERMANENT CONTROL POINT (PCP); PARKER–KALON NAIL AND DISK STAMPED PCP LB4905, UNLESS OTHERWISE NOTED
- FOUND PERMANENT REFERENCE MONUMENT (PRM); 4X4 INCH CONCRETE MONUMENT WITH DISK STAMPED PRM LB3535, UNLESS OTHERWISE NOTED
- SET 4X4 INCH CONCRETE MONUMENT WITH METAL DISK STAMPED LB 4905, UNLESS OTHERWISE NOTED
- SET 1/2" IRON ROD AND CAP; ID# LB4905, UNLESS OTHERWISE NOTED
- BENCHMARK

ABBREVIATIONS

'	MINUTES/FEET
"	SECONDS/INCHES
°	DEGREES
(NR)	NOT RADIAL
AL	ARC LENGTH
BM	BENCH MARK
CA	CENTRAL ANGLE
CB	CHORD BEARING
CH	CHORD LENGTH
CM	CONCRETE MONUMENT
DEL	DELTA ANGLE
ELEV	ELEVATION
ESMT	EASEMENT
FD	FOUND
FPL	FLORIDA POWER AND LIGHT
FT	FEET
ID#	IDENTIFICATION NUMBER
IRC	IRON ROD AND CAP
N&D	NAIL AND DISK
NAVD88	NATIONAL AMERICAN VERTICAL DATUM 1988
NGVD29	NATIONAL GEODETIC VERTICAL DATUM 1929
N.T.S.	NOT TO SCALE
OR/O.R.B.	OFFICIAL RECORDS BOOK
PB	PLAT BOOK
PCP	PERMANENT CONTROL POINT
PG(S)	PAGE(S)
PK	PARKER–KALEN
POB	POINT OF BEGINNING
POC	POINT OF COMMENCEMENT
PRM	PERMANENT REFERENCE MONUMENT
PT	POINT OF TANGENCY
R	RADIUS
R/W	RIGHT–OF–WAY
RAD	RADIAL
RB	RADIAL BEARING
RGE	RANGE
SEC	SECTION
TWP	TOWNSHIP

NOTICE: THIS PLAT, AS RECORDED IN ITS GRAPHIC FORM, IS THE OFFICIAL DEPICTION OF THE SUBDIVIDED LANDS DESCRIBED HEREIN AND WILL IN NO CIRCUMSTANCES BE SUPPLANTED IN AUTHORITY BY ANY OTHER GRAPHIC OR DIGITAL FORM OF THE PLAT. THERE MAY BE ADDITIONAL RESTRICTIONS THAT ARE NOT RECORDED ON THIS PLAT THAT MAY BE FOUND IN THE PUBLIC RECORDS OF THIS COUNTY.

– THIS PLAT PREPARED BY –

B.S.E. CONSULTANTS, INC.
CONSULTING – ENGINEERING – LAND SURVEYING
312 SOUTH HARBOR CITY BOULEVARD, SUITE 4 MELBOURNE, FL 32901
PHONE: (321) 723–3674 FAX: (321) 723–1159
CERTIFICATE OF BUSINESS AUTHORIZATION: 4905
CERTIFICATE OF LAND SURVEYING BUSINESS AUTHORIZATION: LB0004905

DATE:	5/12/08
DRAWN:	RBS
CHECKED:	
DRAWING#	10986_300_005
PROJECT#	10986

2008 B.S.E. CONSULTANTS, INC.© H:\Projects Folder\10986\Drawings\10986_300\10986_300_003–005.dwg July 1, 2008 4:55:45 PM